



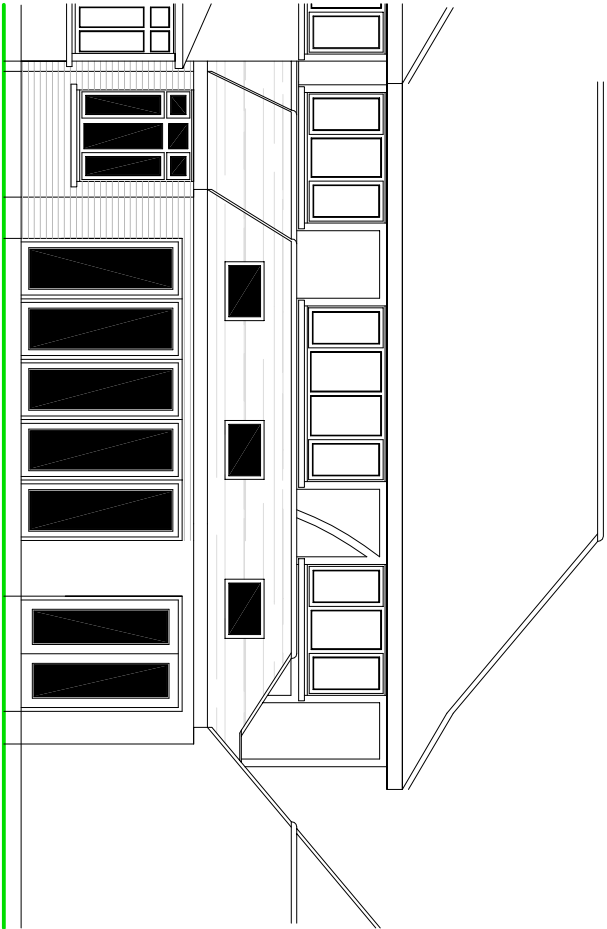

REAR ELEVATION

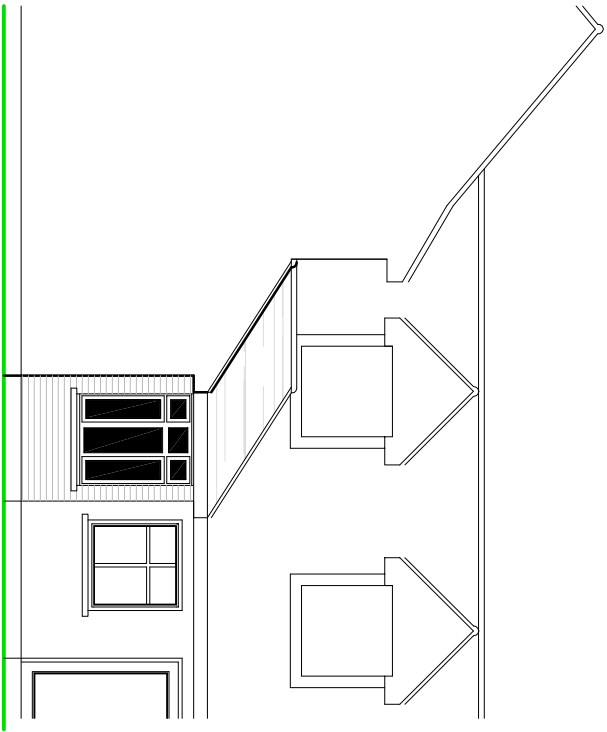


SIDE ELEVATION

PROPOSED ELEVATIONS

NOTES

- ROOF - Plain clay tiles to pitched roof with felted flat roof elsewhere to match existing.
- WALLS - Painted brick detail to external walls to match existing.
- WINDOWS/DOORS - White framed PVC double glazed units to match.

SCALE

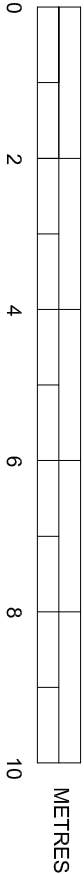

SUSSEX BUILDING CONSULTANCY LIMITED 3 THE FAIRWAY, ALDWICK, BOGNOR REGIS. SCALE - 1/100 REV - B DATE - 06/04/2011	SBCL 3 NORTHGATE ROAD BOGNOR REGIS PO21 9LZ TEL/FAX - (01243) 981379
---	---