
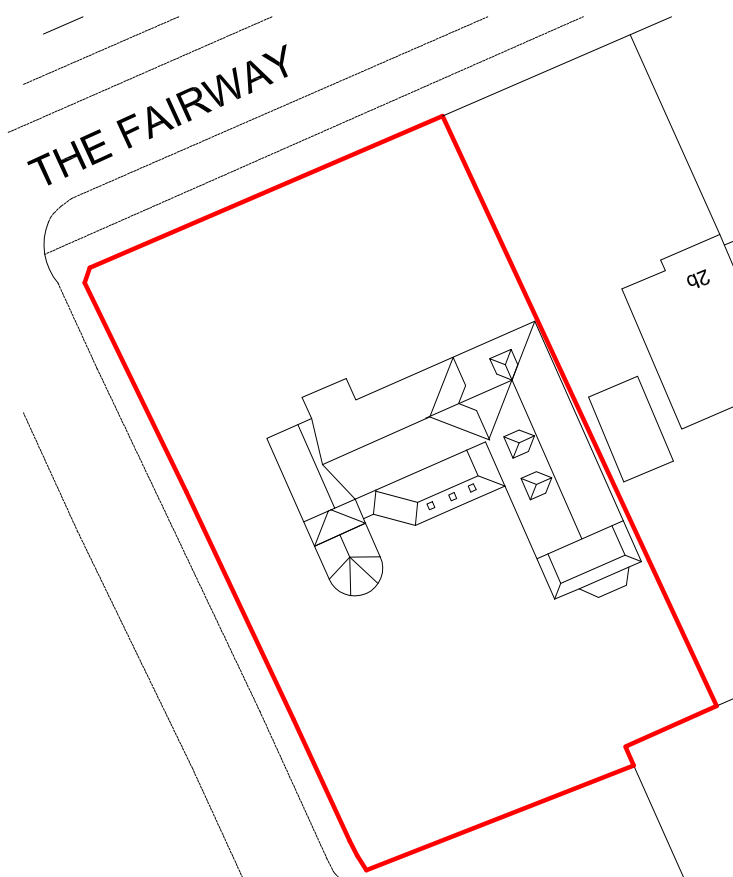


EXISTING ROOF PLAN

SCALE 0 10 20 METRES

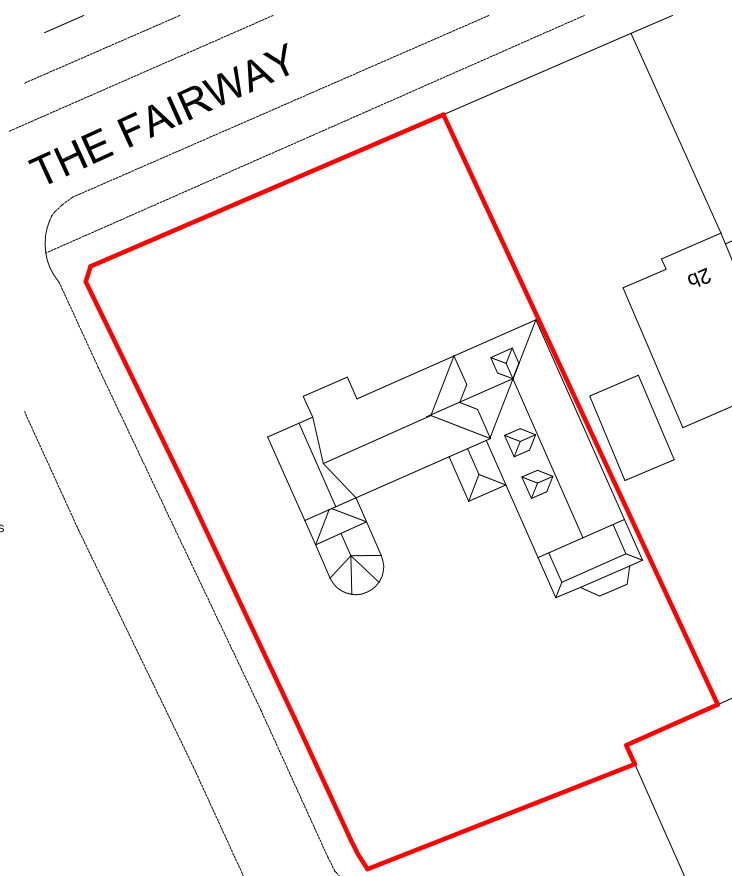

PROPOSED ROOF PLAN

SCALE 0 10 20 METRES

SUSSEX BUILDING CONSULTANCY LIMITED

3 THE FAIRWAY, ALDWICK,
BOGNOR REGIS.

SCALE - 1/500 REV - A DATE - 06/04/2011

SBCL

3 NORTHCOTE ROAD
BOGNOR REGIS
PO21 5LZ

TEL/FAX - (01243) 861379