




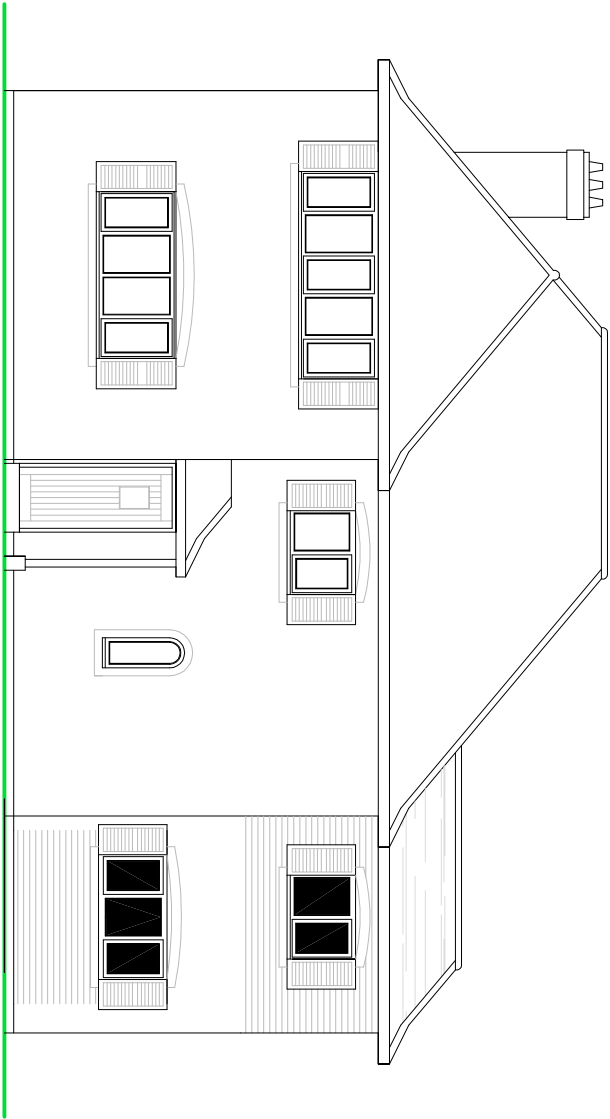


FRONT ELEVATION

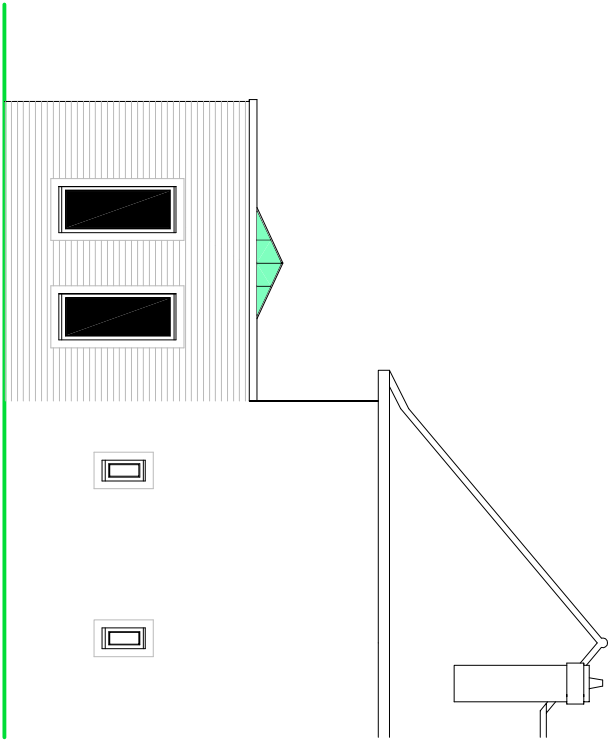

SIDE ELEVATION

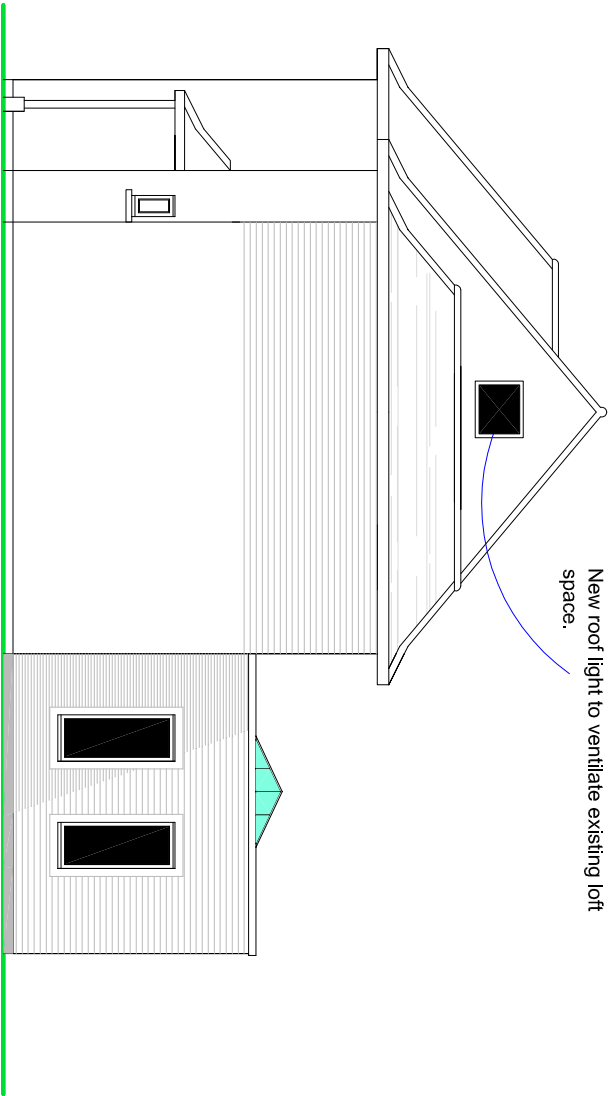

SIDE ELEVATION

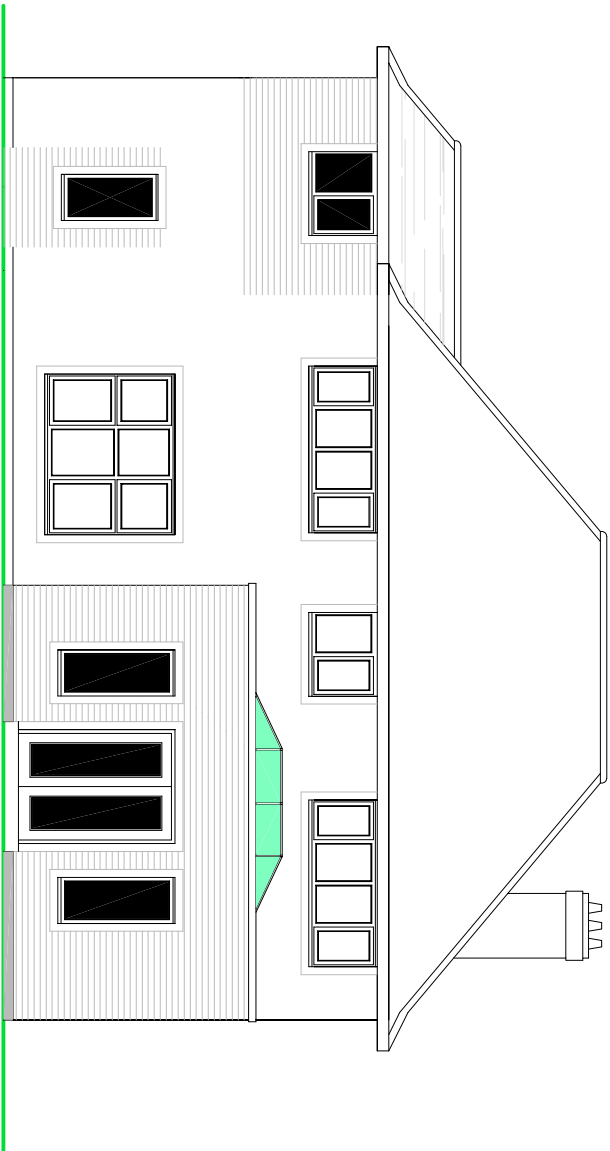

REAR ELEVATION


NOTES

ROOF - Plain concrete tiles to pitched roof with felted flat roof to new extensions.

WALLS - Painted brick and render detail to external walls.

WINDOWS/DOORS - White framed timber double glazed units.

PROPOSED ELEVATIONS

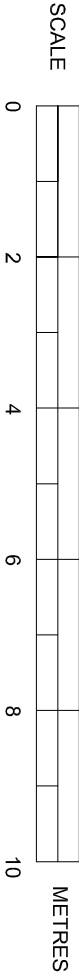

SUSSEX BUILDING CONSULTANCY LIMITED 3 WILLOW WAY, ALDWICK, BOGNOR REGIS. SCALE - 1/100 REV - C DATE - 18/04/2011	SBCL 3 NORTHGOTE ROAD BOGNOR REGIS PO21 5LZ TEL/FAX - (01243) 861379
---	---