

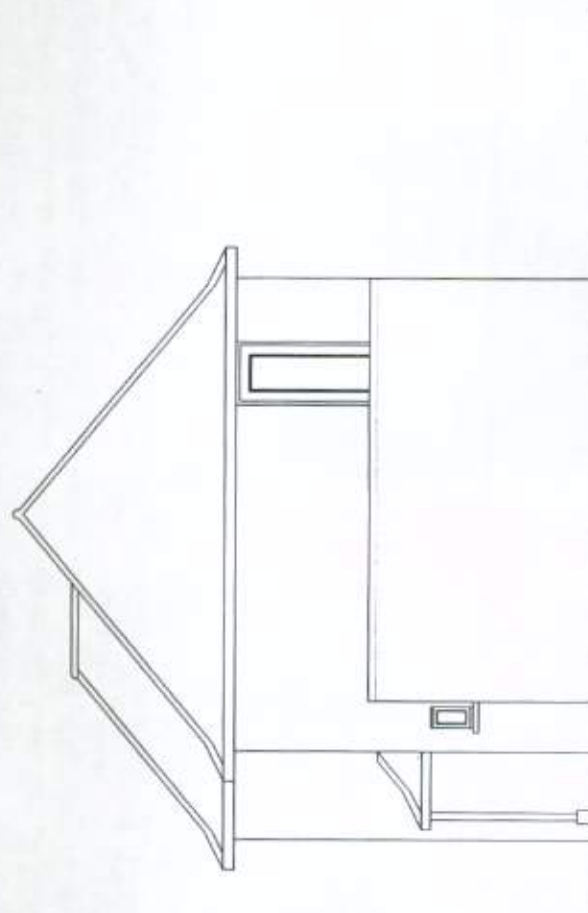
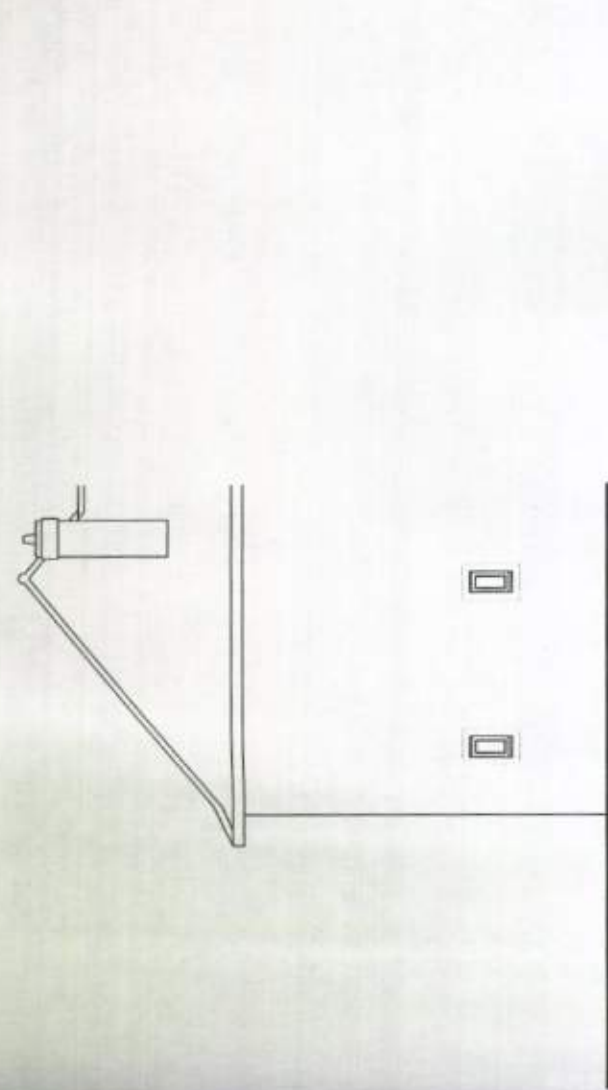


AW/90/11/

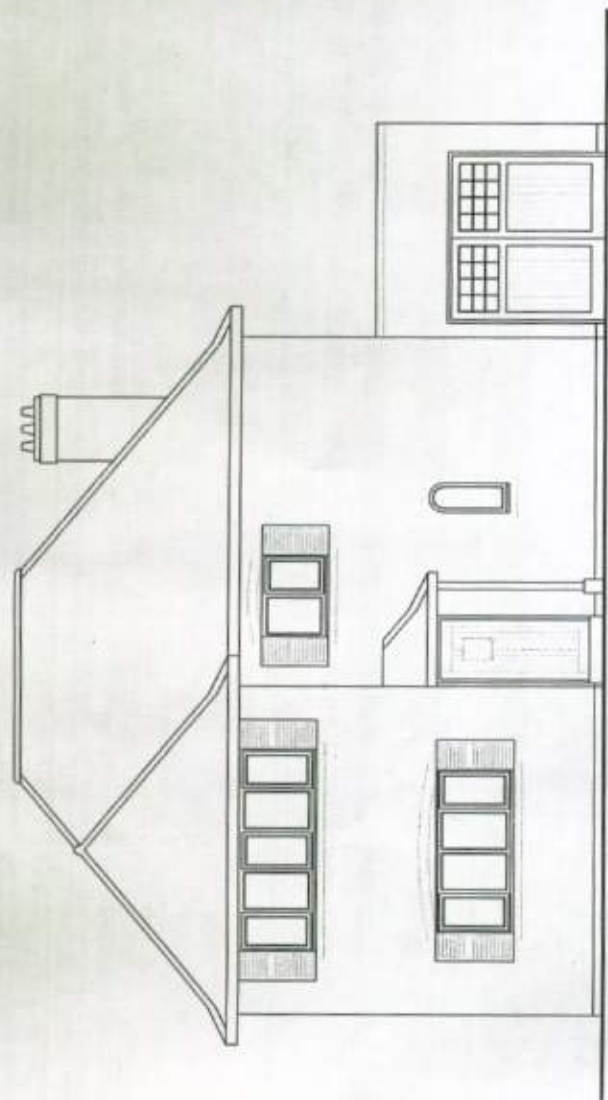

SIDE ELEVATION

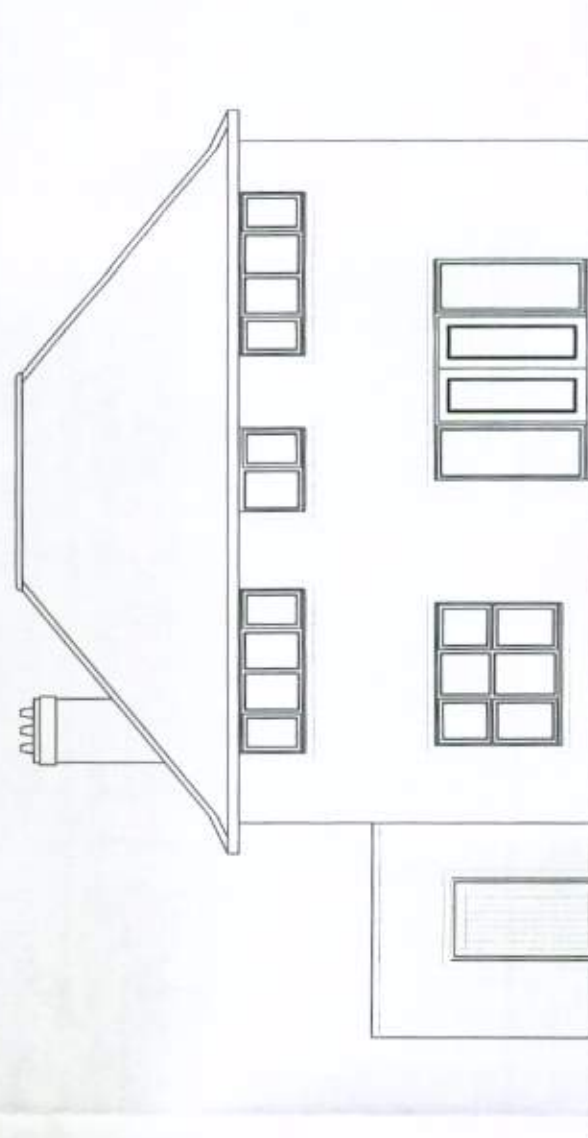

SIDE ELEVATION

NOTES

ROOF - Plain concrete tiles to pitched roof.

WALLS - Painted textured render detail to external walls.

WINDOWS/DOORS - White framed timber double glazed units.

EXISTING ELEVATIONS



SUSSEX BUILDING CONSULTANCY LIMITED	SBCI
3 WILLOW WAY, ALDWICK, BOGNOR REGIS.	3 WILLOW WAY, ALDWICK, BOGNOR REGIS. PO20 1LJ
SCALE - 1/100 REV - DATE - 30/03/2011	TEL: 01243 771411 FAX: 01243 771412