




SITE PLAN: BASED ON ORDNANCE SURVEY EXTRACT
O.S LICENSE NO. 100007080
SCALE 1:200
20m @ 1:200

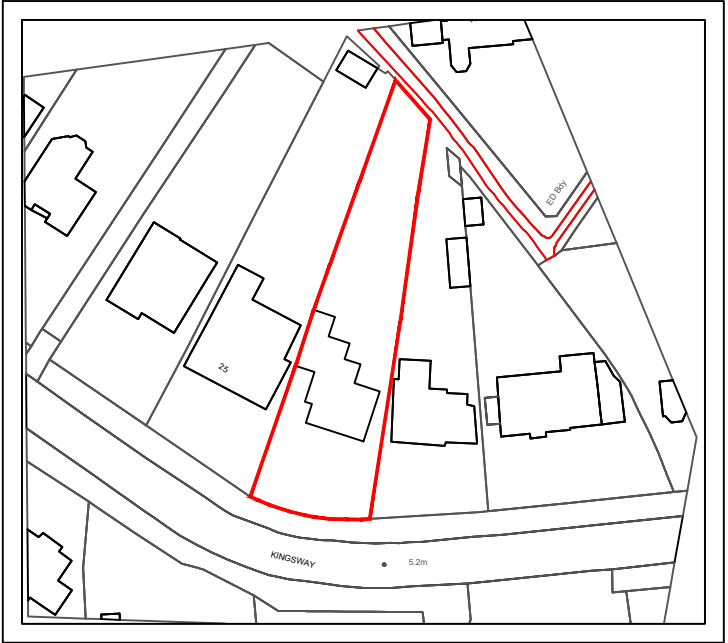

BLOCK PLAN: BASED ON ORDNANCE SURVEY EXTRACT
O.S LICENSE NO. 100007080
SCALE 1:500
20m @ 1:500




LOCATION PLAN: BASED ON ORDNANCE SURVEY EXTRACT
O.S LICENSE NO. 100007080
SCALE 1:1250
50m @ 1:1250

NOTES

- PLEASE NOTE, PLANS NOT DRAWN UP FROM SURVEY PLANS & MAY NOT BE 100% ACCURATE!
- FULL SURVEY RECOMMENDED TO BE CARRIED OUT PRIOR TO BUILDING REGS PLANS.
- ALL WINDOW OPENINGS TO BE BUILDING REGS COMPLIANT, FIRST FLOOR LOWER PANELS TO BE FIXED SHUT
- ROOF MATERIAL SUBJECT TO ROOF PITCH, CLIENT & BUILDER TO AGREE FINAL PRODUCT TO BE USED
- ALL MATERIALS TO BE COMPLIANT WITH LATEST FIRE REGS

LEGEND

- SITE BOUNDARY
- EXISTING BOUNDARY WALL
- PROPOSED BOUNDARY FENCE
- EXISTING HARD STANDING
- PROPOSED HARD STANDING

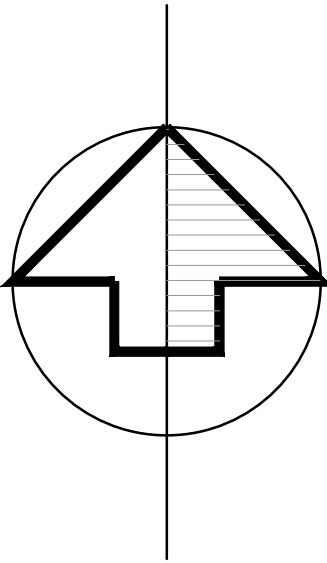

SITE AREA: 0.097 HECTARES / 0.239 ACRES

A. Location plans scale bar amended & dimensions added from area of extended driveway to boundaries 08.06.26

No.	Revision.	date	by
-----	-----------	------	----

PROPOSED EXTENSION
27 KINGSWAY,
ALDWICK,
WEST SUSSEX,
PO21 4DH

SITE, BLOCK & LOCATION PLAN

scale	AS SHOWN @ A1	checked	//
date	MAY 2026	drawn	//
600	A.		