

K.E. HILTON & ASSOCIATES

Chartered Structural Engineers

2 Albert Chambers
Sudley Road
Bognor Regis
West Sussex
PO21 1EQ

Tel/Ans: 01243 865500
Tel/Fax: 01243 860489
Tel/Mob: 07968 333140
E-mail: k_e_hilton@yahoo.co.uk

Job BOUNDARY

WALL FRONT OF

22 THE DRIVE

ALDWICK



Ref No. 4929

Sheet No. 1

Scale -

Date JUNE 13

REFER ALSO TO D.J. BROOKWELL ARCHT. DRES. FOR PLANS & ELEVATIONS.

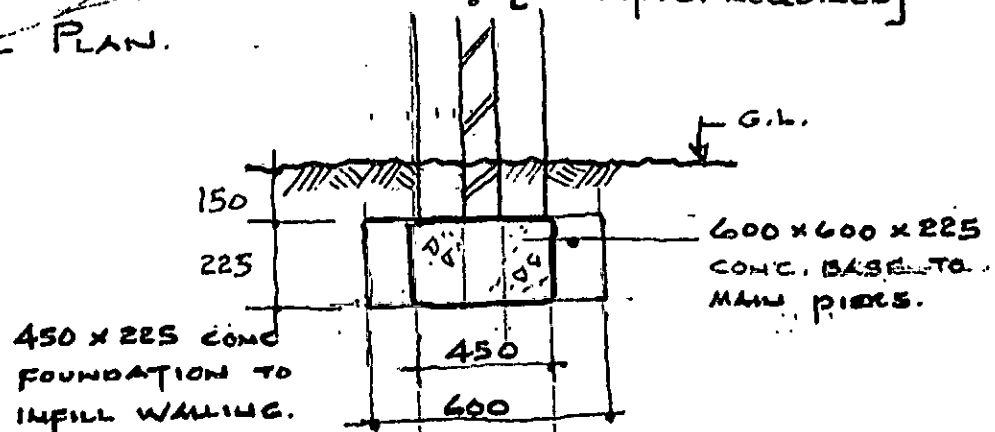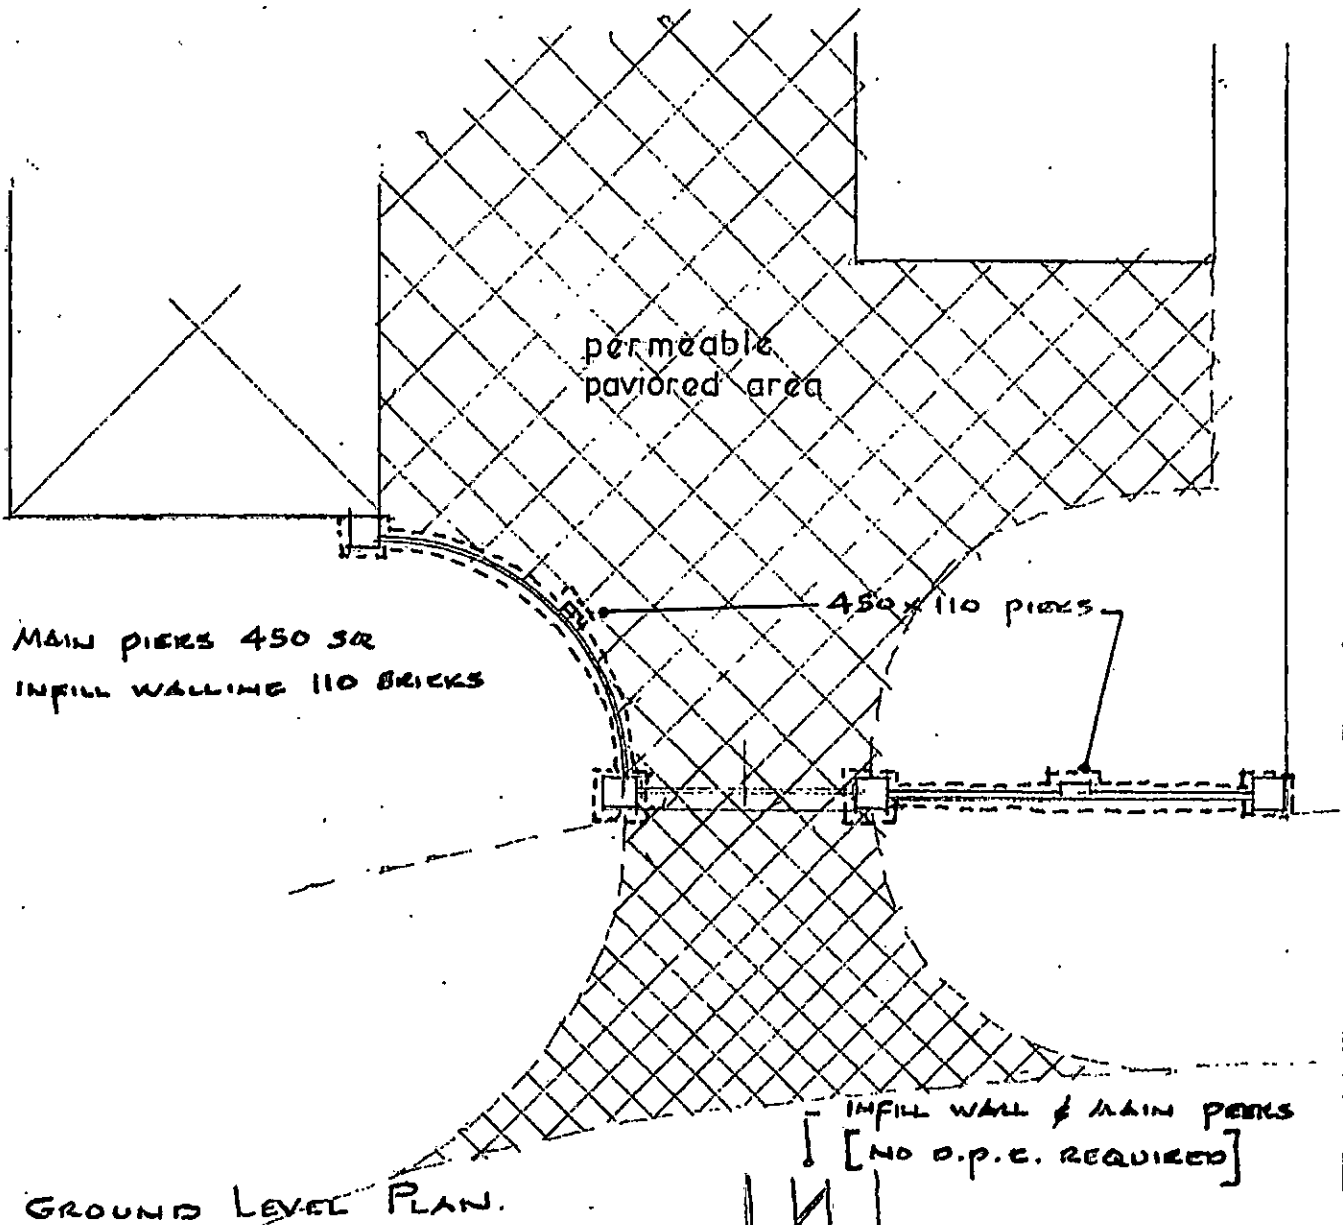

TYPICAL SECTION.