



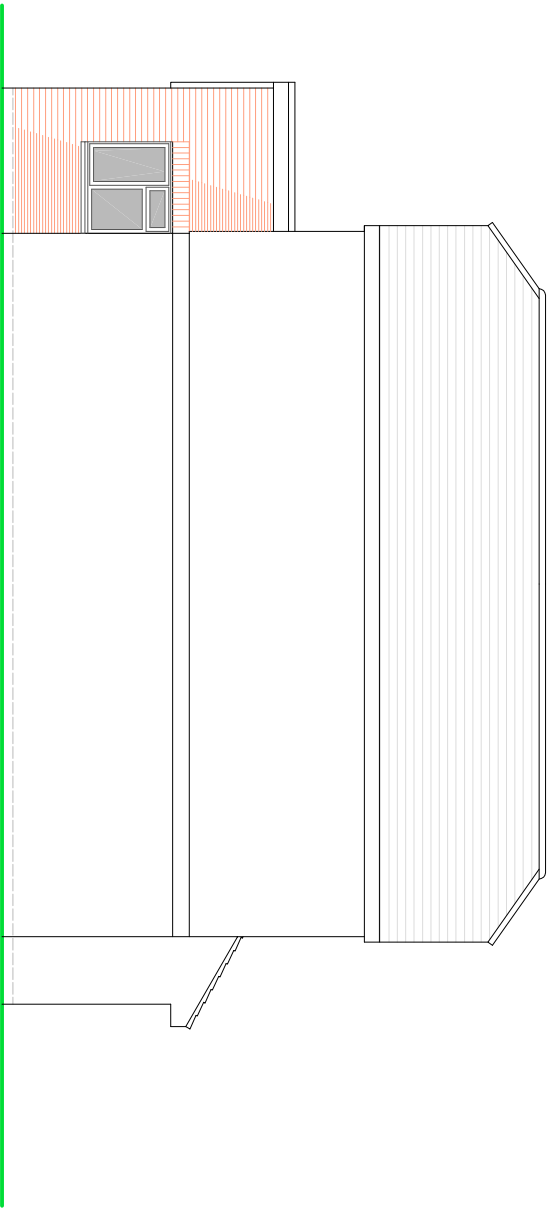


SIDE ELEVATION

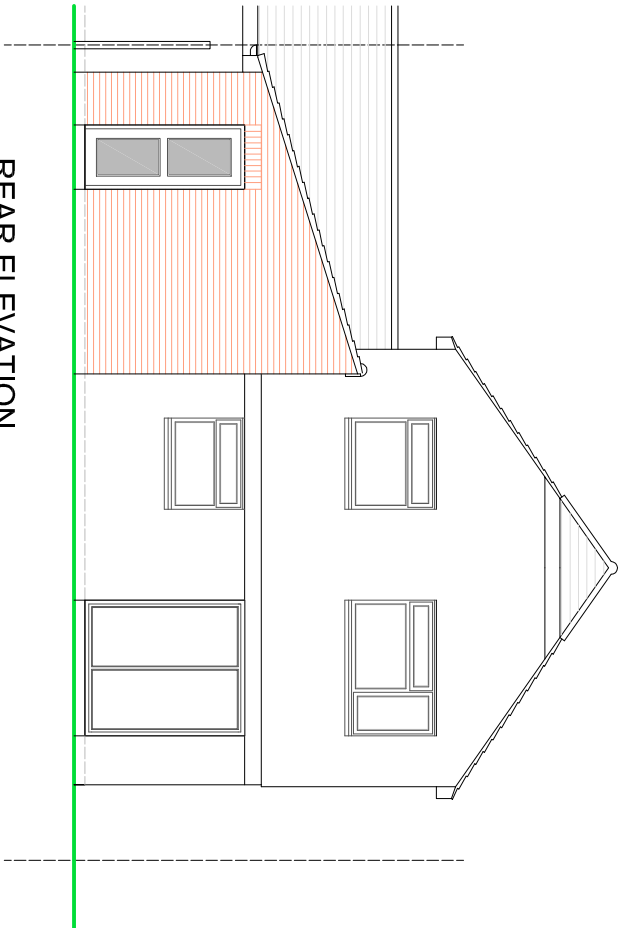


REAR ELEVATION

NOTES


- ROOF - Interlocking concrete tiles to pitched roof to match.
- WALLS - Face brickwork finish to external walls to match.
- WINDOWS/DOORS - White framed PVC double glazed units.

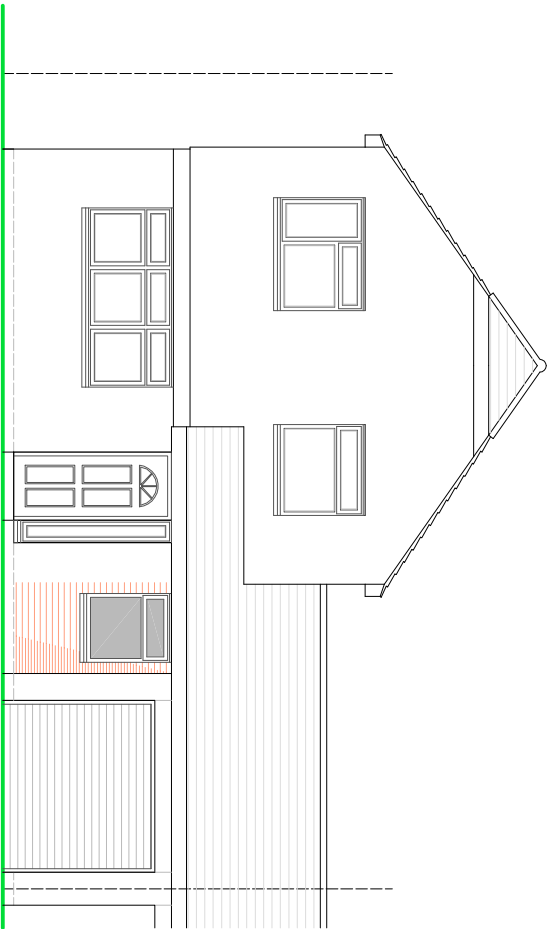

FRONT ELEVATION

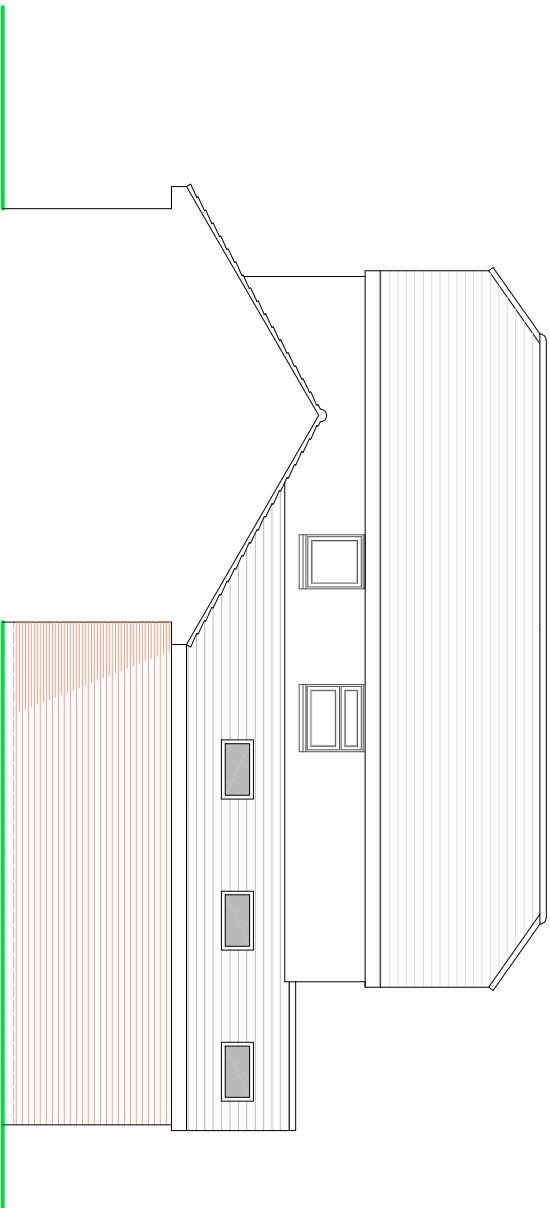

SIDE ELEVATION

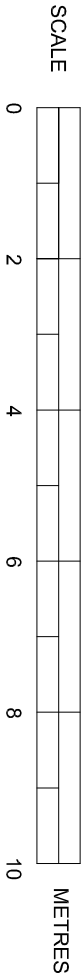

PROPOSED ELEVATIONS

Scale 1:100 on A3

SUSSEX BUILDING CONSULTANCY LIMITED

4 LEECROFT, ALDWICK FIELDS,
BOGNOR REGIS, WEST SUSSEX.

SCALE - 1/100 REV - DATE - 15/03/2021

LABC
partner
3 NORTHOOTE ROAD
BOGNOR REGIS
PO21 5LZ
TEL - (01243) 861979