




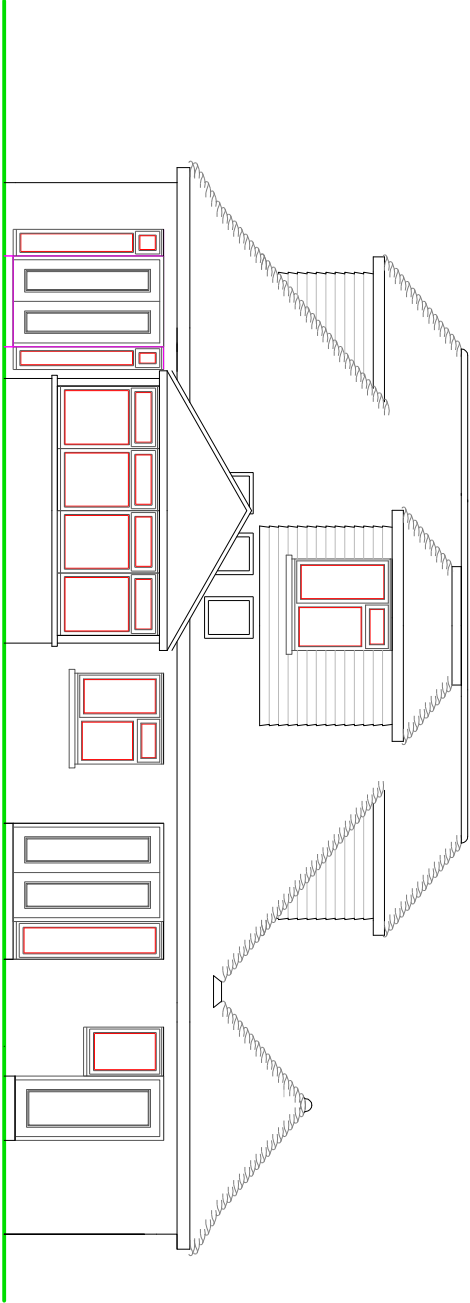


REAR ELEVATION

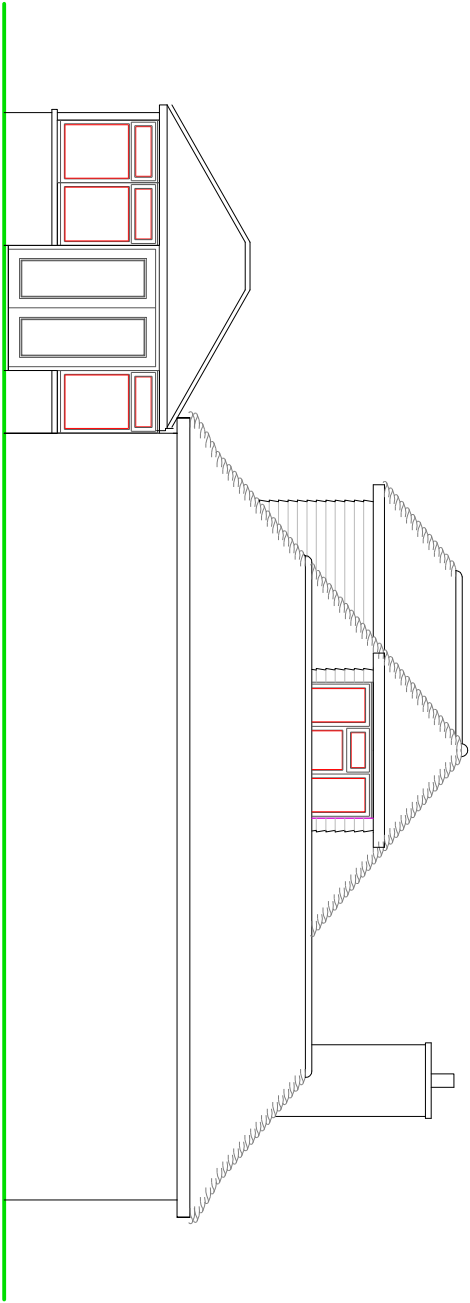

SIDE ELEVATION

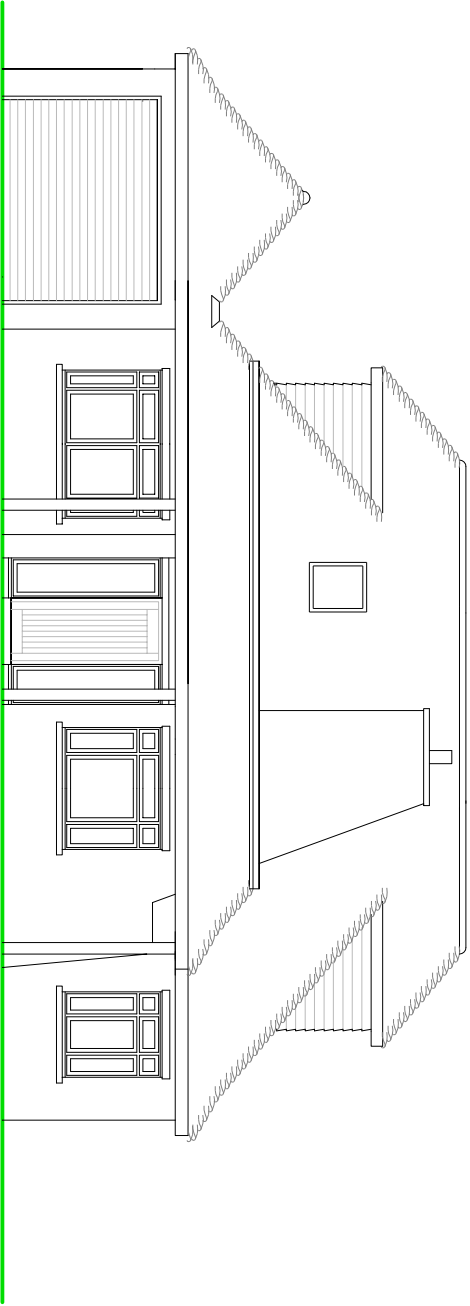

FRONT ELEVATION

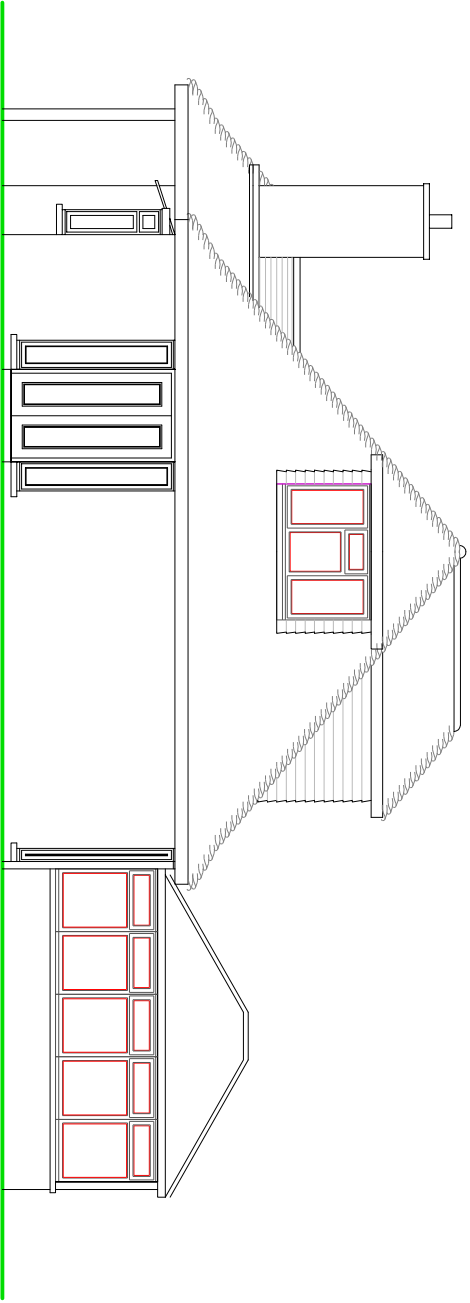


SIDE ELEVATION

NOTES

ROOF - Plain concrete tiles to pitched roof, dark grey glass fibre covering to flat portion of roof.

WALLS - Painted render and face brick detail.

WINDOWS/DOORS - White framed, double glazed PVC framed units.

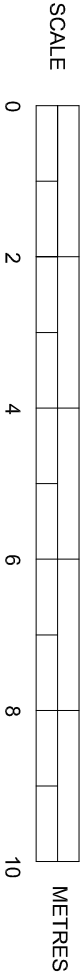

EXISTING ELEVATIONS

SUSSEX BUILDING CONSULTANCY LIMITED

24 ABECKETT'S AVENUE,
BOGNOR REGIS, WEST SUSSEX.

SCALE - 1/100 REV - DATE - 10/03/2021

LABC
partner
3 NORTHGATE ROAD
PO2 1SZ
TEL - (01243) 861379