

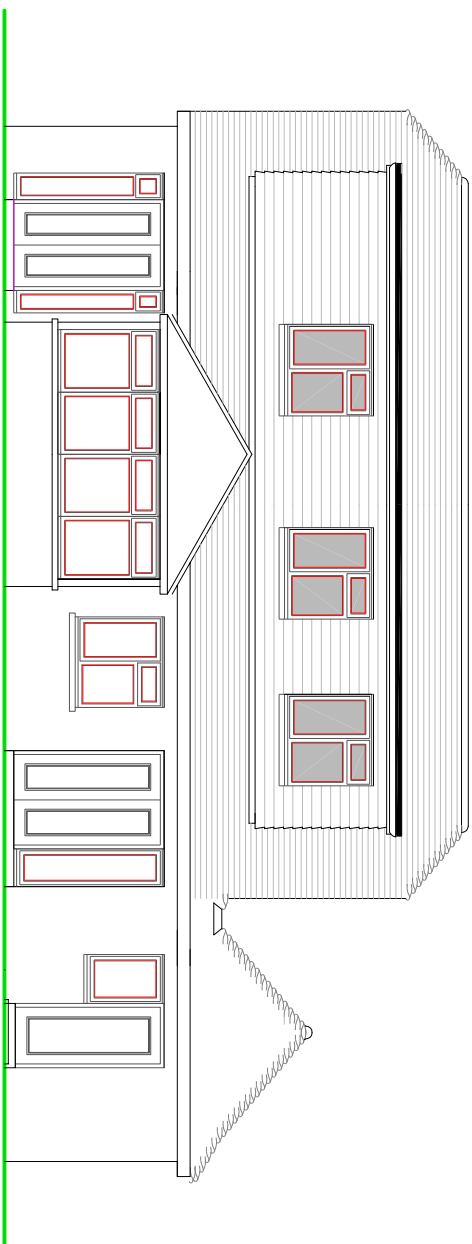


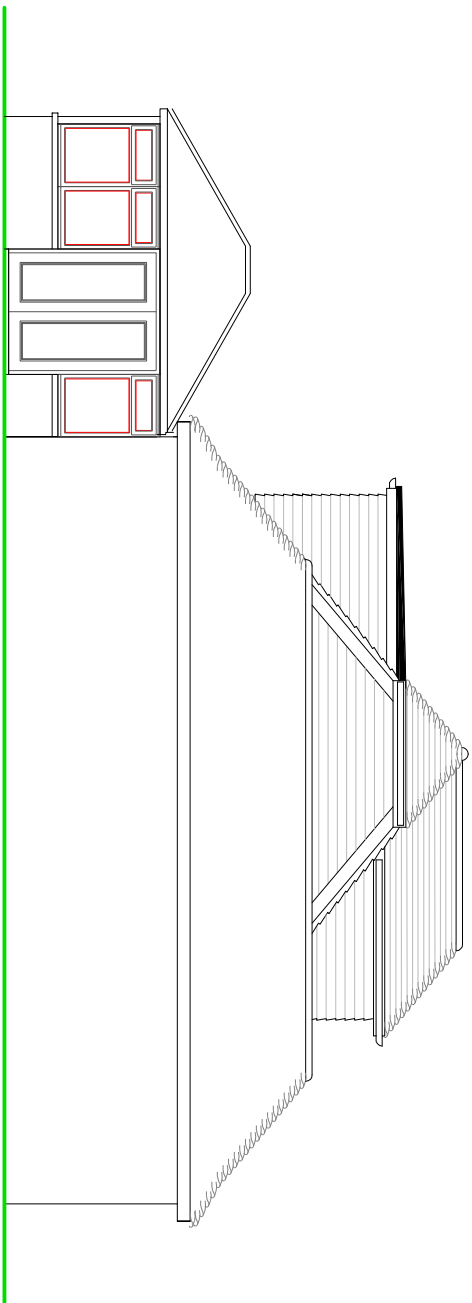

SIDE ELEVATION

REAR ELEVATION

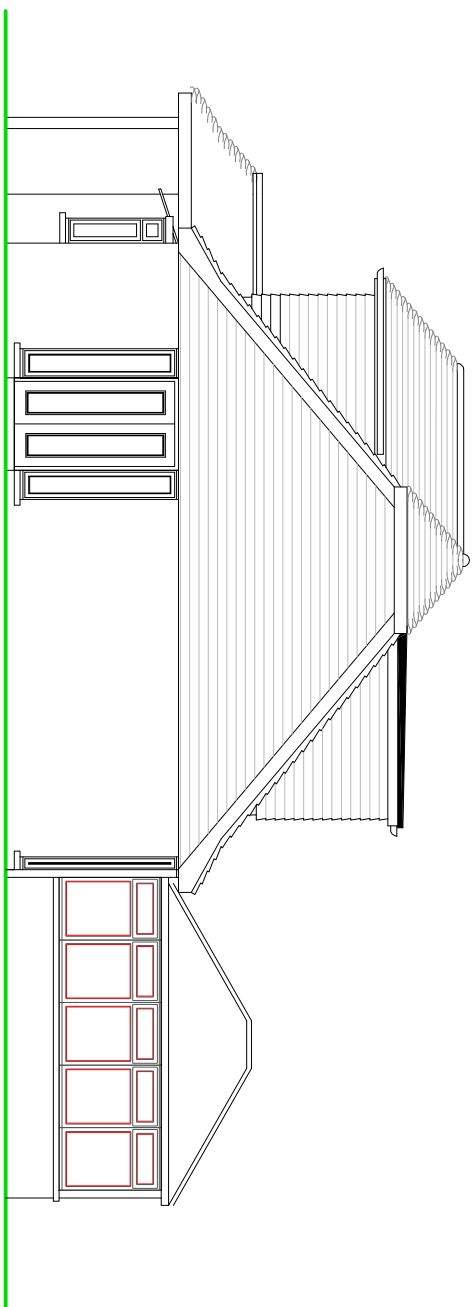

FRONT ELEVATION

SIDE ELEVATION

NOTES

ROOF - Plain concrete tiles to match existing.

WALLS - Matching dark brown plain tile hanging to dormer walls and upper elevations.

WINDOWS/DOORS - White framed, double glazed PVC framed units.

PROPOSED ELEVATIONS

	SCALE						METRES
0							
2							
4							
6							
8							
10							

SUSSEX BUILDING CONSULTANCY LIMITED 24 ABECKETT'S AVENUE, BOGNOR REGIS, WEST SUSSEX. SCALE - 1/1100 REV - DATE - 18/03/2021		 LABC partner 3 NORTHGATE ROAD BOGNOR REGIS PO21 9LZ TEL: (01243) 981379
--	--	---