



The insulation shall be Celotex TD4000 116 mm thick comprising a polyisocyanurate rigid foam insulation core, with a thermal conductivity of 0.022 W/mK, and low emissivity aluminium foil facings on both sides bonded to a layer of 5.5mm WBP exterior grade plywood. Celotex TD4000 is CFC/HCFC free with zero ODP and low GWP. CE marking compliance to BS EN 13165:2001 and manufactured in accordance with quality management systems BS EN ISO 9001:2000 by Celotex Limited. All products must be installed in accordance with instructions issued by Celotex Limited.

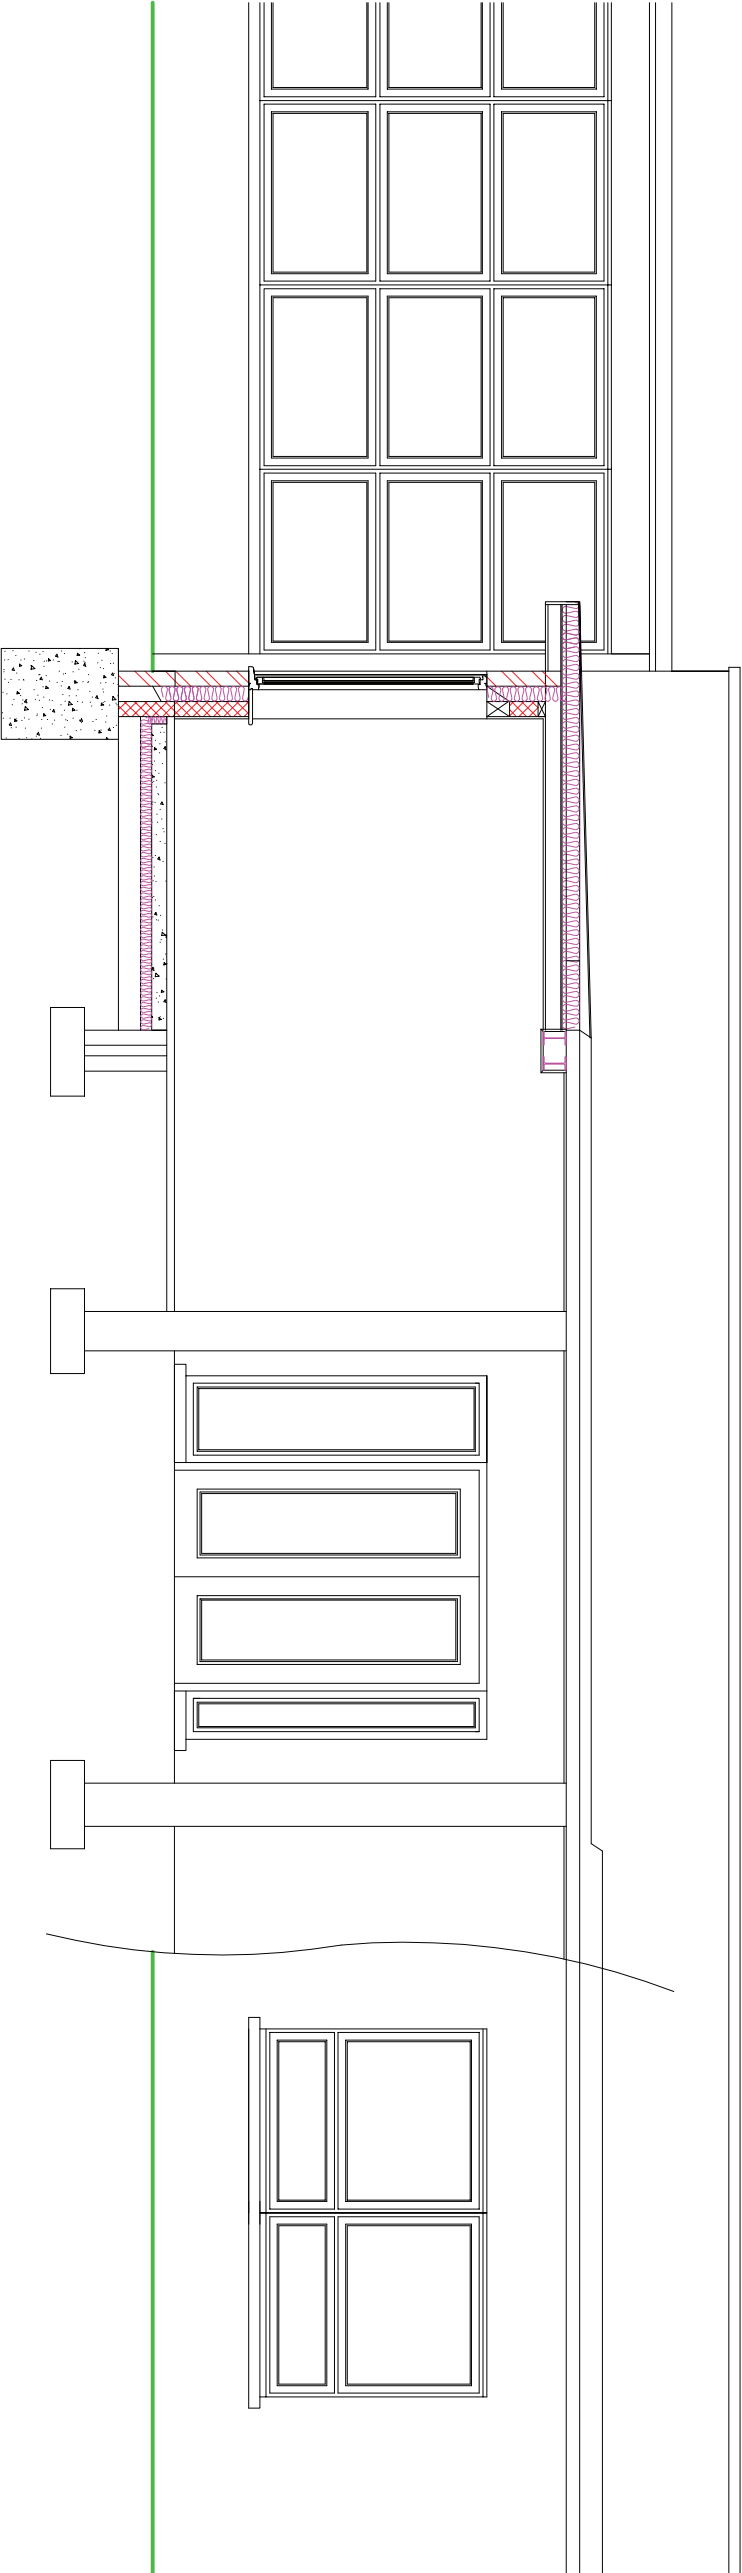

Minimum depth of foundations to be 1.0 metre, with the final size and depth to suit site conditions and proximity of any trees and drains.

PROPOSED CROSS SECTION

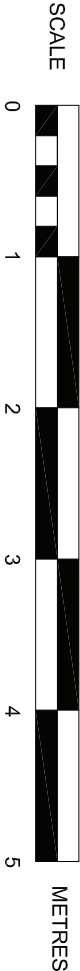

SUSSEX BUILDING CONSULTANCY LIMITED	SBCL
ROSE GREEN JUNIOR SCHOOL, RALEIGH ROAD, BOGNOR REGIS.	
SCALE - 1/50 REV - A DATE - 20/01/2011	
3 NORTHCOTE ROAD BOGNOR REGIS PO21 9LZ TEL/FAX - (01243) 861379	