


NOTES


ROOF - Interlocking concrete 'Marley Modern' tiles to pitched roof.

WALLS - Face brickwork with decorative banding and contrasting soldier course above openings.


WINDOWS/DOORS - White framed PVC double glazed units.

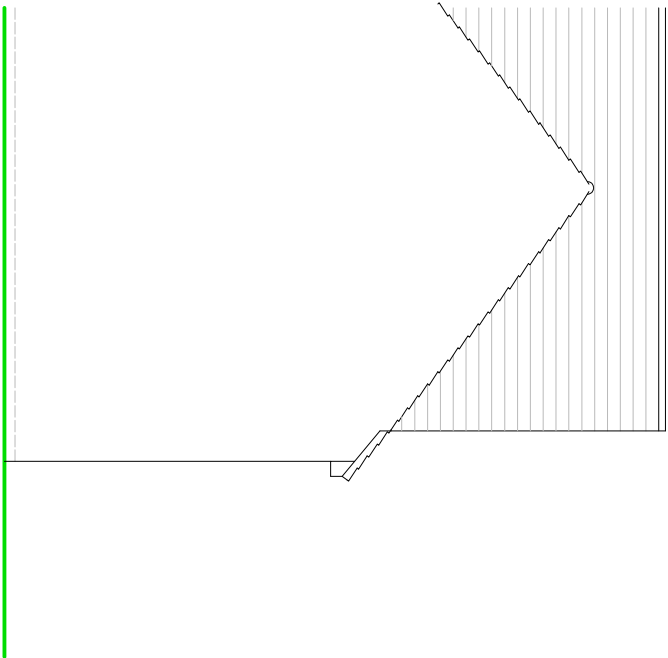


SIDE ELEVATION

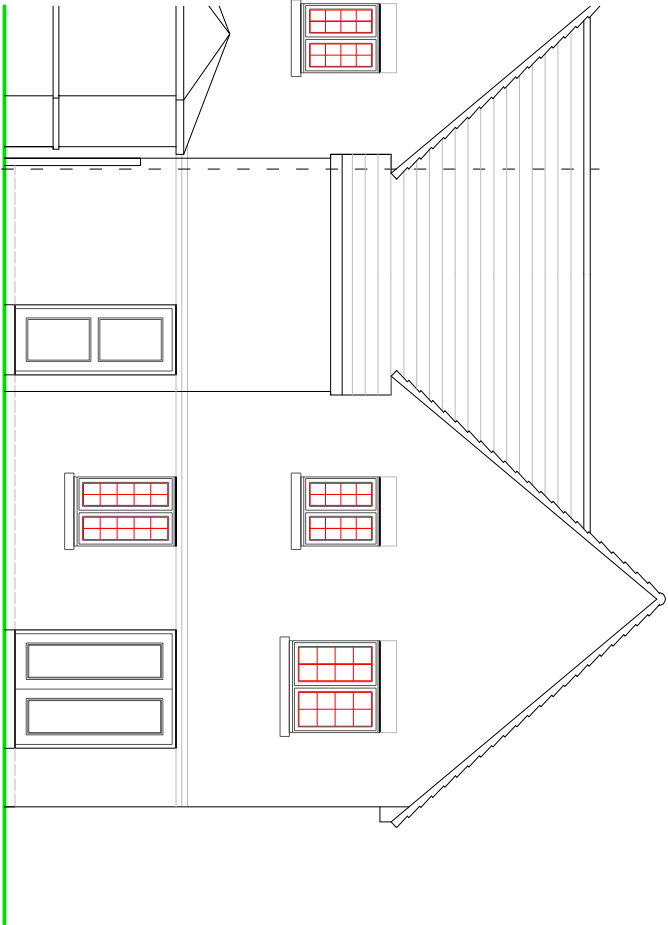

REAR ELEVATION

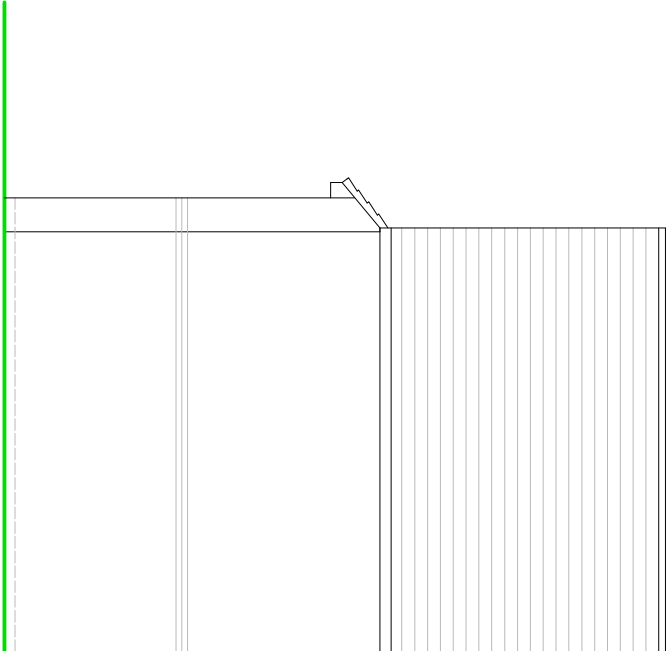

SIDE ELEVATION

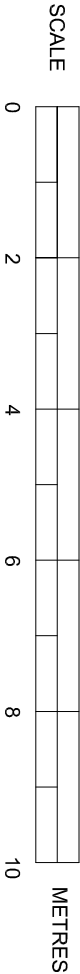

EXISTING ELEVATIONS

SUSSEX BUILDING CONSULTANCY LIMITED

22 THE OAKS, ALDWICK,
BOGNOR REGIS, WEST SUSSEX.

SCALE - 1/100 REV - DATE - 06/01/2018



partner
LABC

3 HORTONCOTE ROAD
BOGNOR REGIS
PO21 3LZ
TEL - (01243) 861379