


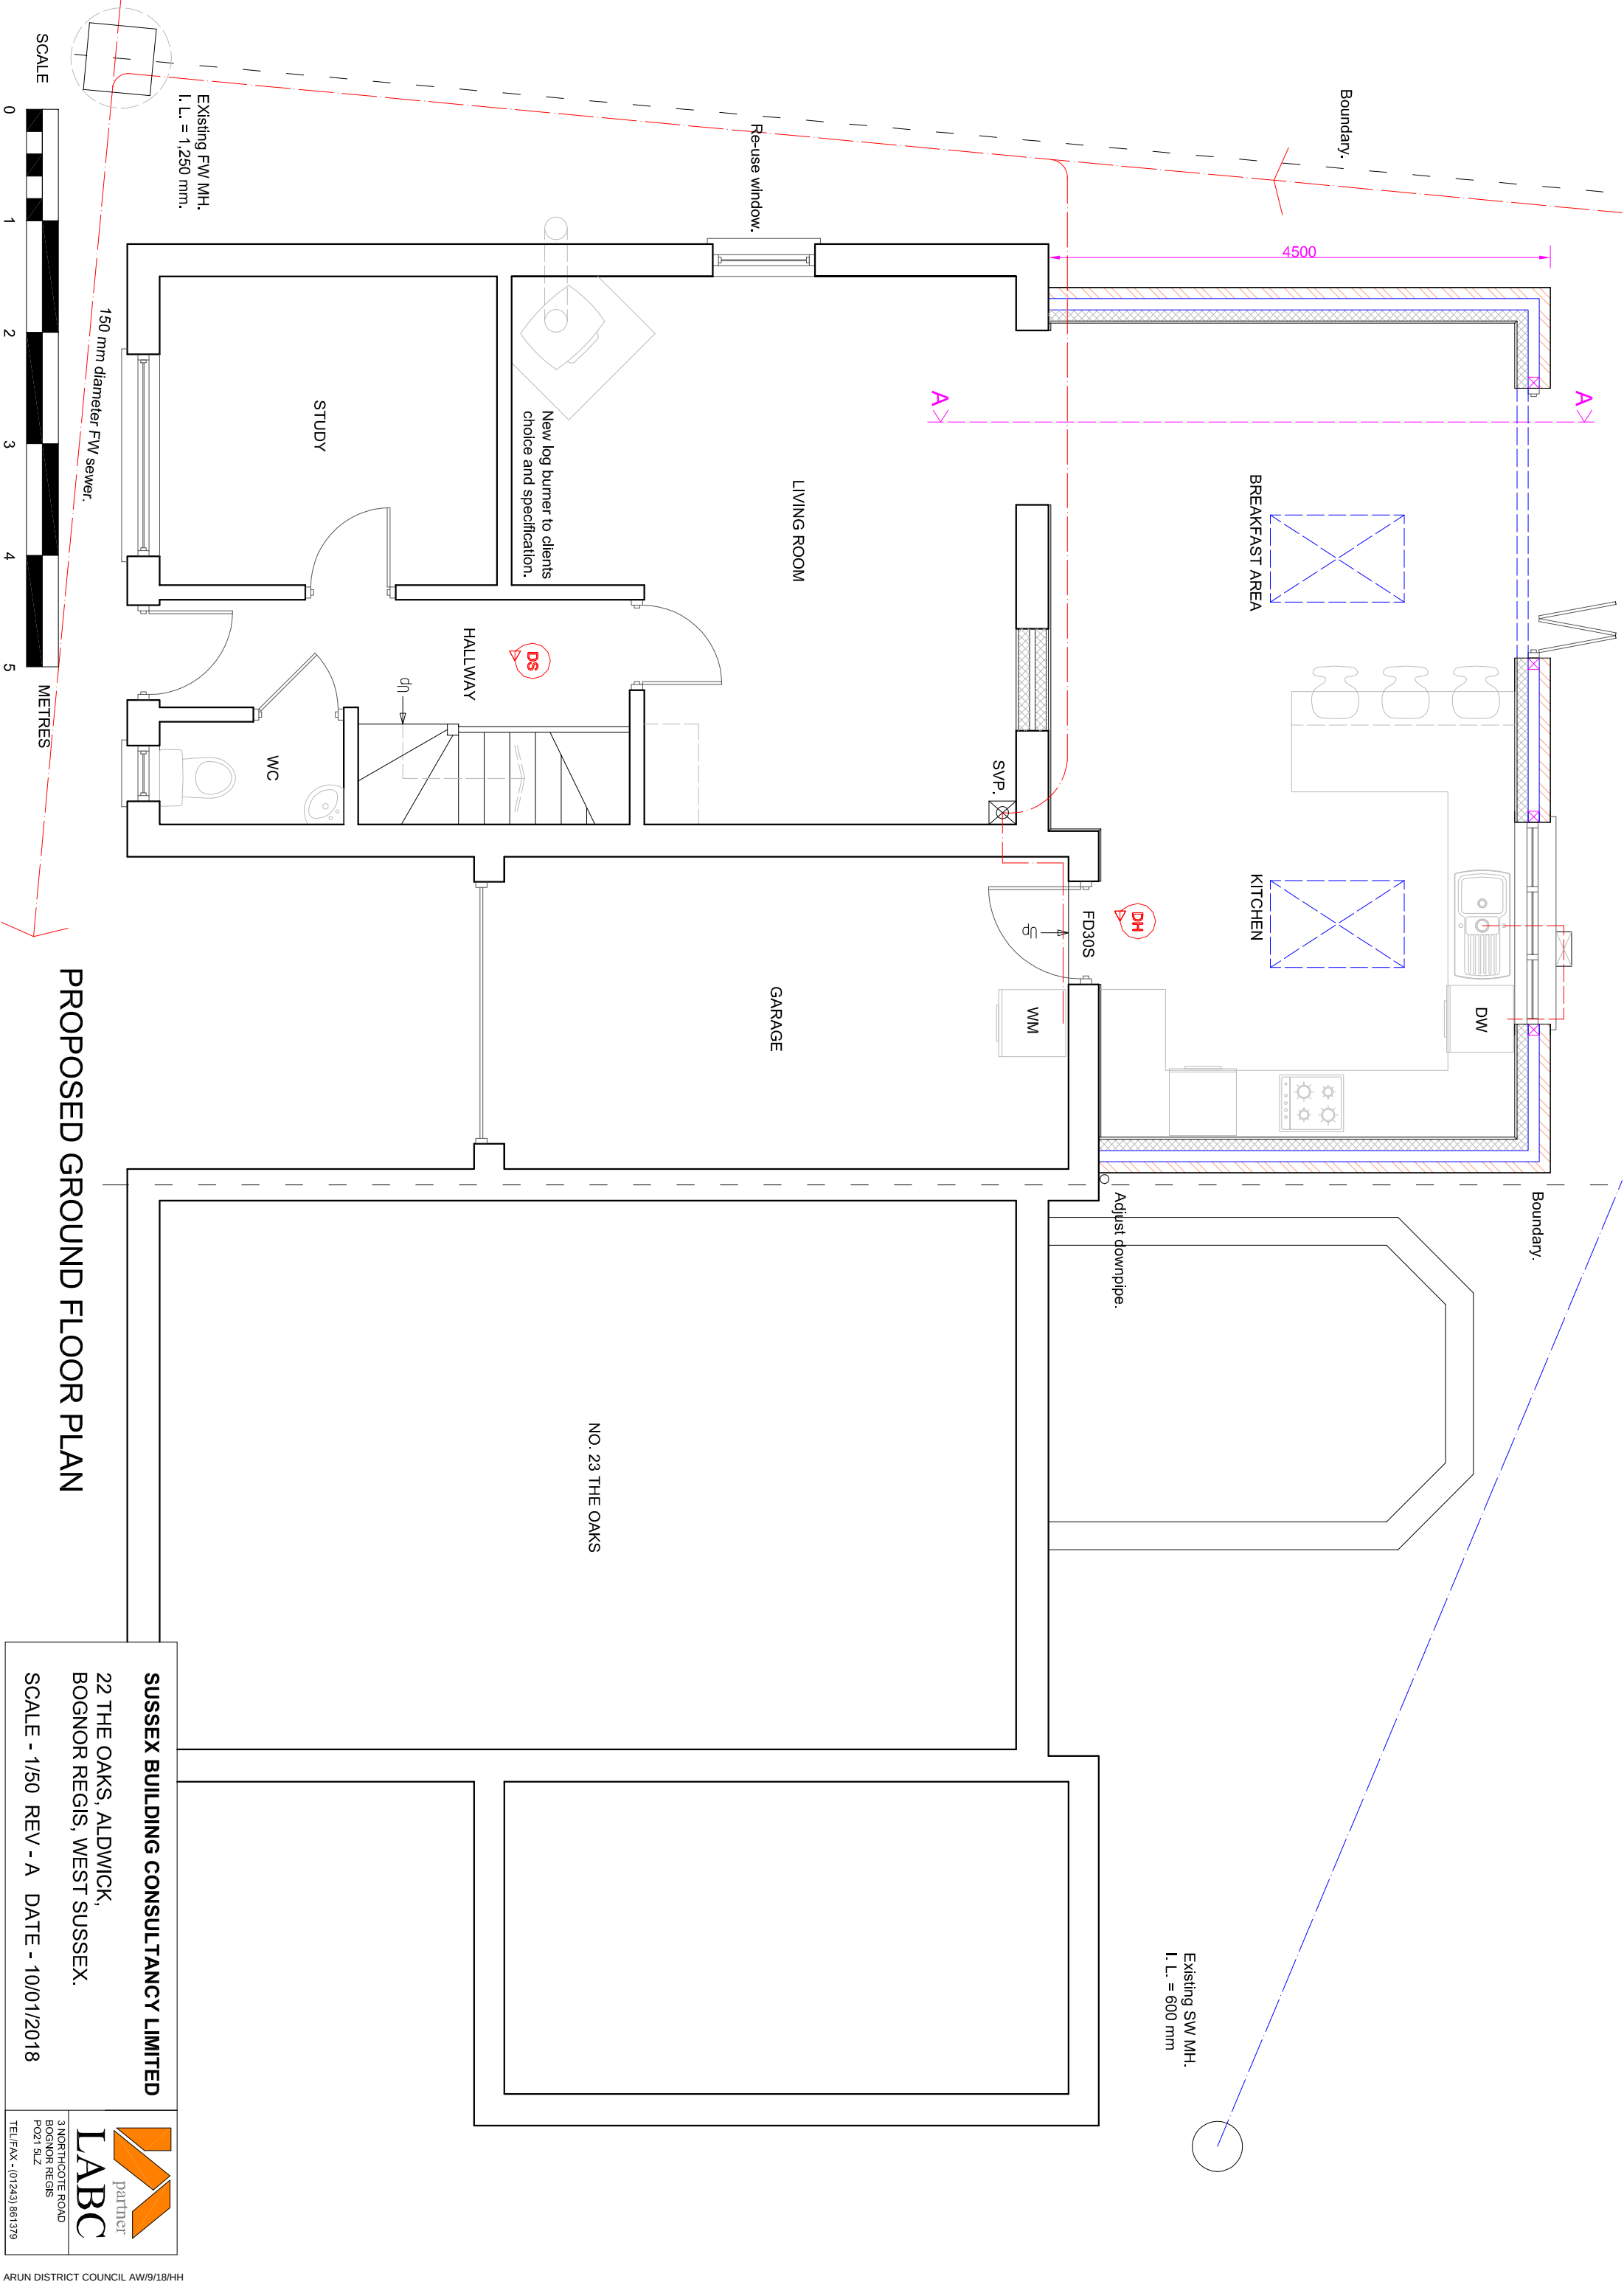

SUSSEX BUILDING CONSULTANCY LIMITED

22 THE OAKS, ALDWICK,
BOGNOR REGIS, WEST SUSSEX.

SCALE - 1/50 REV - A DATE - 10/01/2018

LABC partner

3 NORTHGOTE ROAD
BOGNOR REGIS
PO21 5LZ

TEL/FAX • (01243) 861379