


NOTES


ROOF - Interlocking concrete 'Marley Modern' tiles to pitched roof.

WALLS - Face brickwork with decorative banding and contrasting soldier course above openings.


WINDOWS/DOORS - White framed PVC double glazed units.

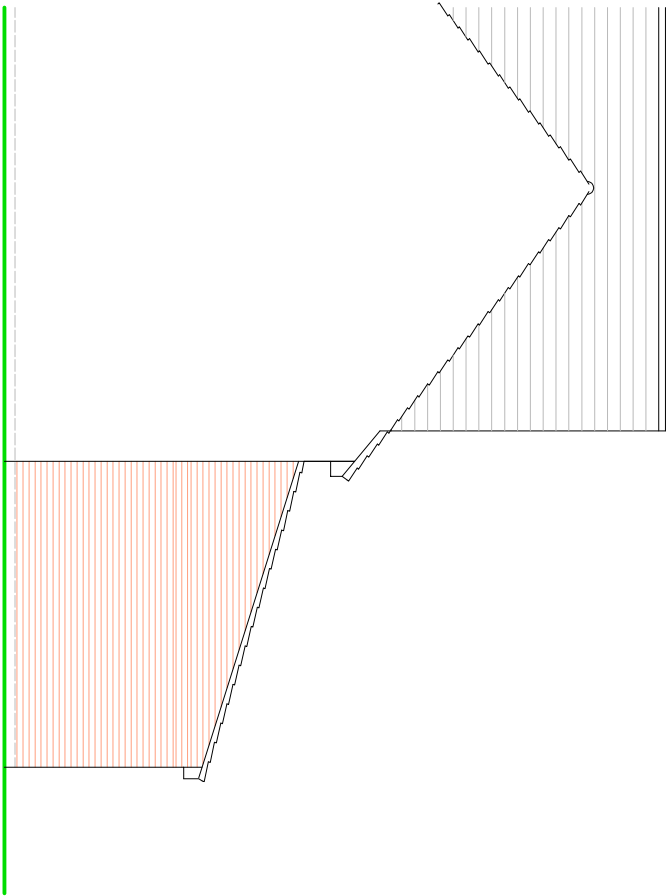

SIDE ELEVATION

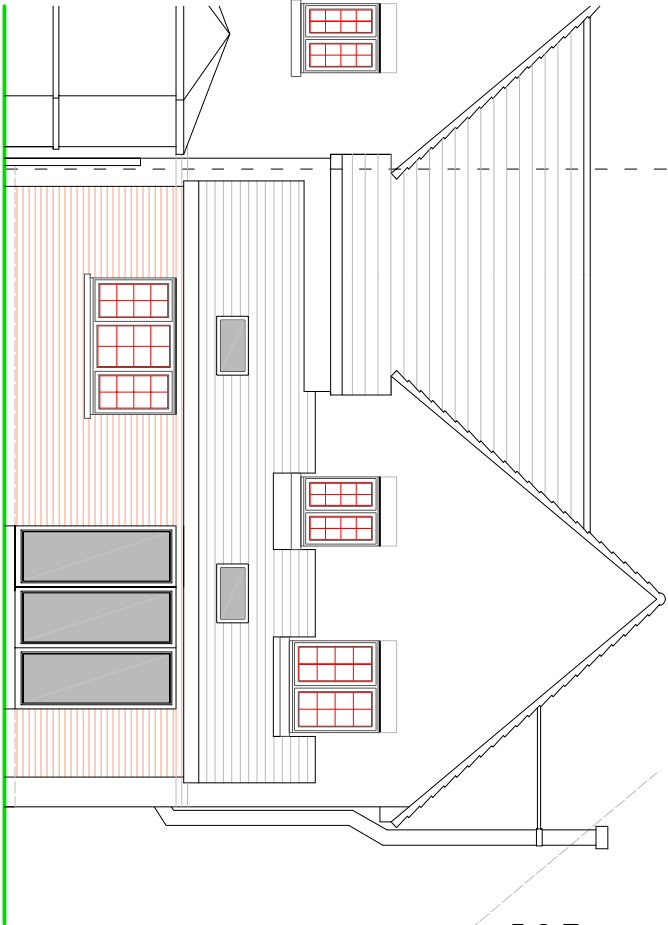


REAR ELEVATION

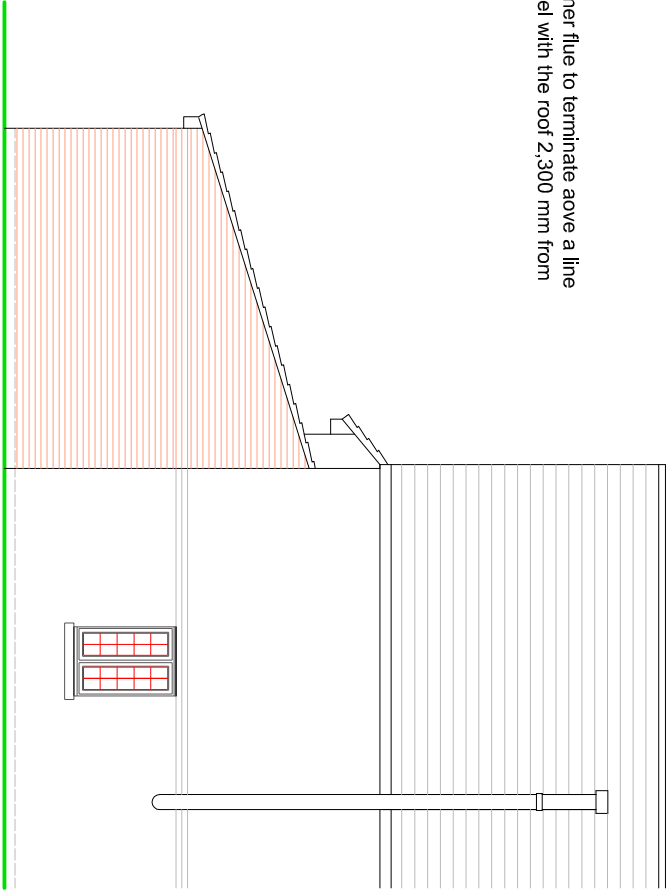

SIDE ELEVATION

New log burner flue to terminate above a line drawn parallel with the roof 2,300 mm from roof line.

SCALE

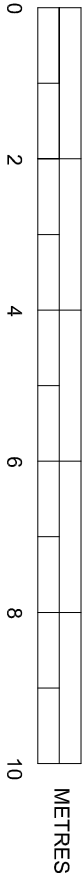

METRES

PROPOSED ELEVATIONS

SUSSEX BUILDING CONSULTANCY LIMITED

22 THE OAKS, ALDWICK,
BOGNOR REGIS, WEST SUSSEX.

SCALE - 1/100 REV - A DATE - 10/01/2018



LABC
partner
31 MORTIMER ROAD
BOGNOR REGIS
PO21 5LZ
TEL - (01243) 861379