

TNE1257139 Littlehampton site report

Date of visit:	Co-ordinates: TA1 see slide 3
	Address: TA1 see slide 3

Tree Area 1 (TA1 – was a thin strip wood of 20+m Monterey Pines located just to the north of New Rd.

Tree Area 1:

A reduction of 5m-6m (to 15m) will remove the majority of tree canopy leaving nothing more than a standing stick so its probably going to be better to fell the trees .


There was good access to the site from New Rd, however vehicular access to the fields would only be possible when dry.

There was limited parking at the access point.


It may be possible to dispose of wood chip on site, subject to receiving the appropriate authorisation.

All measurements are approximate and should be checked and confirmed by climbers when on site.

TREE OBSTRUCTION – MBNL CELL SITE 94578 TO 71569 (TREE AREA 1)

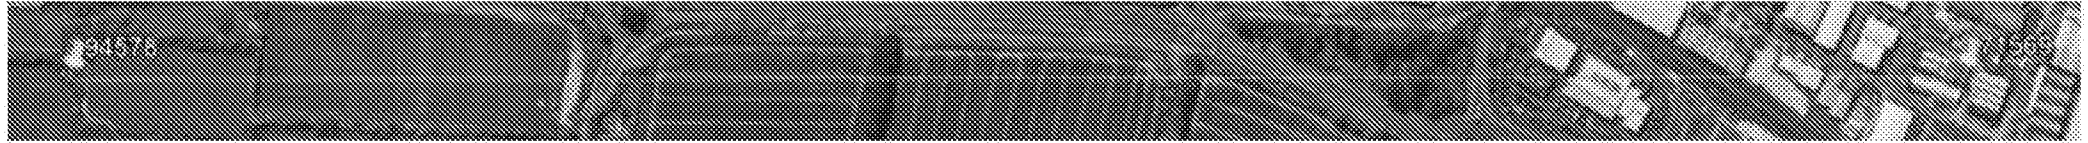

INSTRUCTION FROM MBNL PLANNER
Reduce down to 15m in height with a
20m wide channel

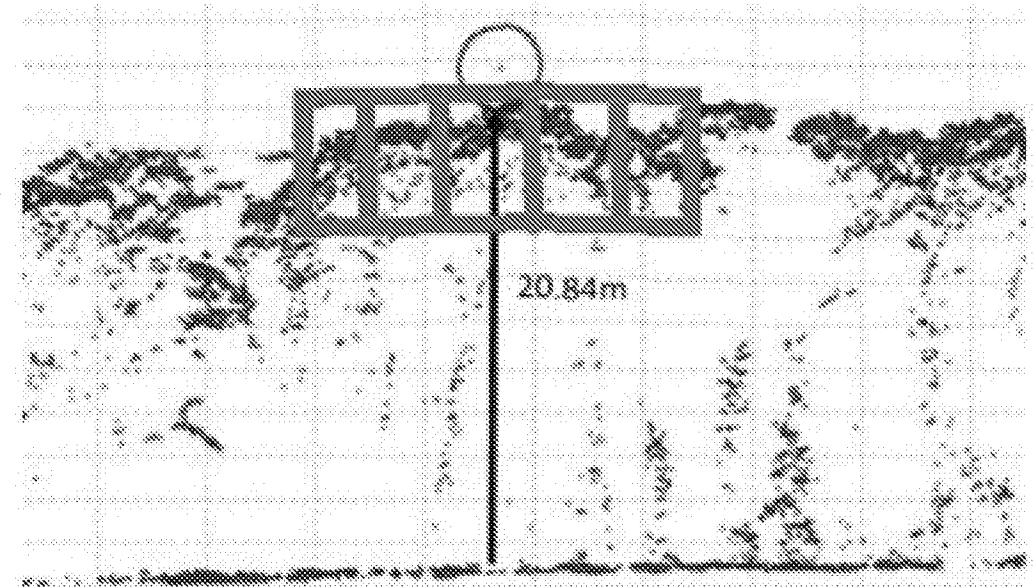

TREE OBSTRUCTION – MBNL CELL SITE 94578 TO 71569 (TREE AREA 1)



50.818882 , -0.492698

Grid Reference

TQ 06275 03231

Grid Reference (6 figure)

TQ062032

X (Easting) , Y (Northing)

506275 , 103231

Latitude , Longitude (decimal)

50.818882 , -0.492698

Latitude , Longitude (degs, mins, secs)

50°49'08"N , 000°29'34"W

What3Words :

rift.salutes.magazines

Address (near) :

New Road, Angmering, Arun, West
Sussex. South East. England. BN16 3GD.

Postcode (nearest) :

BN16 3GD

TNE1257739 Littlehampton - Tree Area 1
New Road, BN16 3GD

A259 New Road

Grass verge

FP

FP

11-12 Monterey Pines 21m tall

N

- △ Flag
- Cones
- Bearing
- /// Area to prune
- ⌂ Gate

Azimuth
267°

Field track

Tree Area 1




Location of target trees
viewed from New Rd

Tree Area 1

Target trees
11-12 Monterey
pines 21m tall



Azimuth 267dg

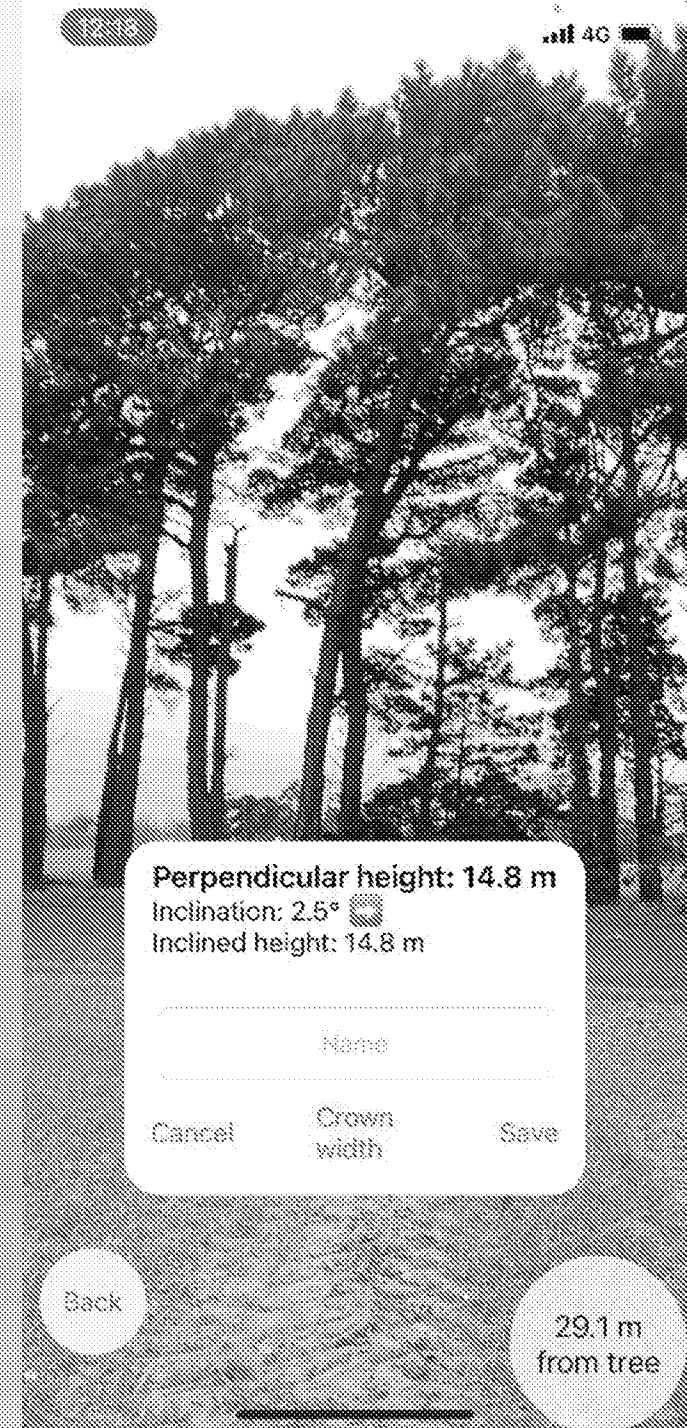

Perpendicular height: 14.8 m
Inclination: 2.5° 
Inclined height: 14.8 m

Name

Cancel

Crown
width

Save

Back

29.1 m
from tree

Tree Area 1



View south towards New
Rd showing entrance gate





Azimuth 87dg