


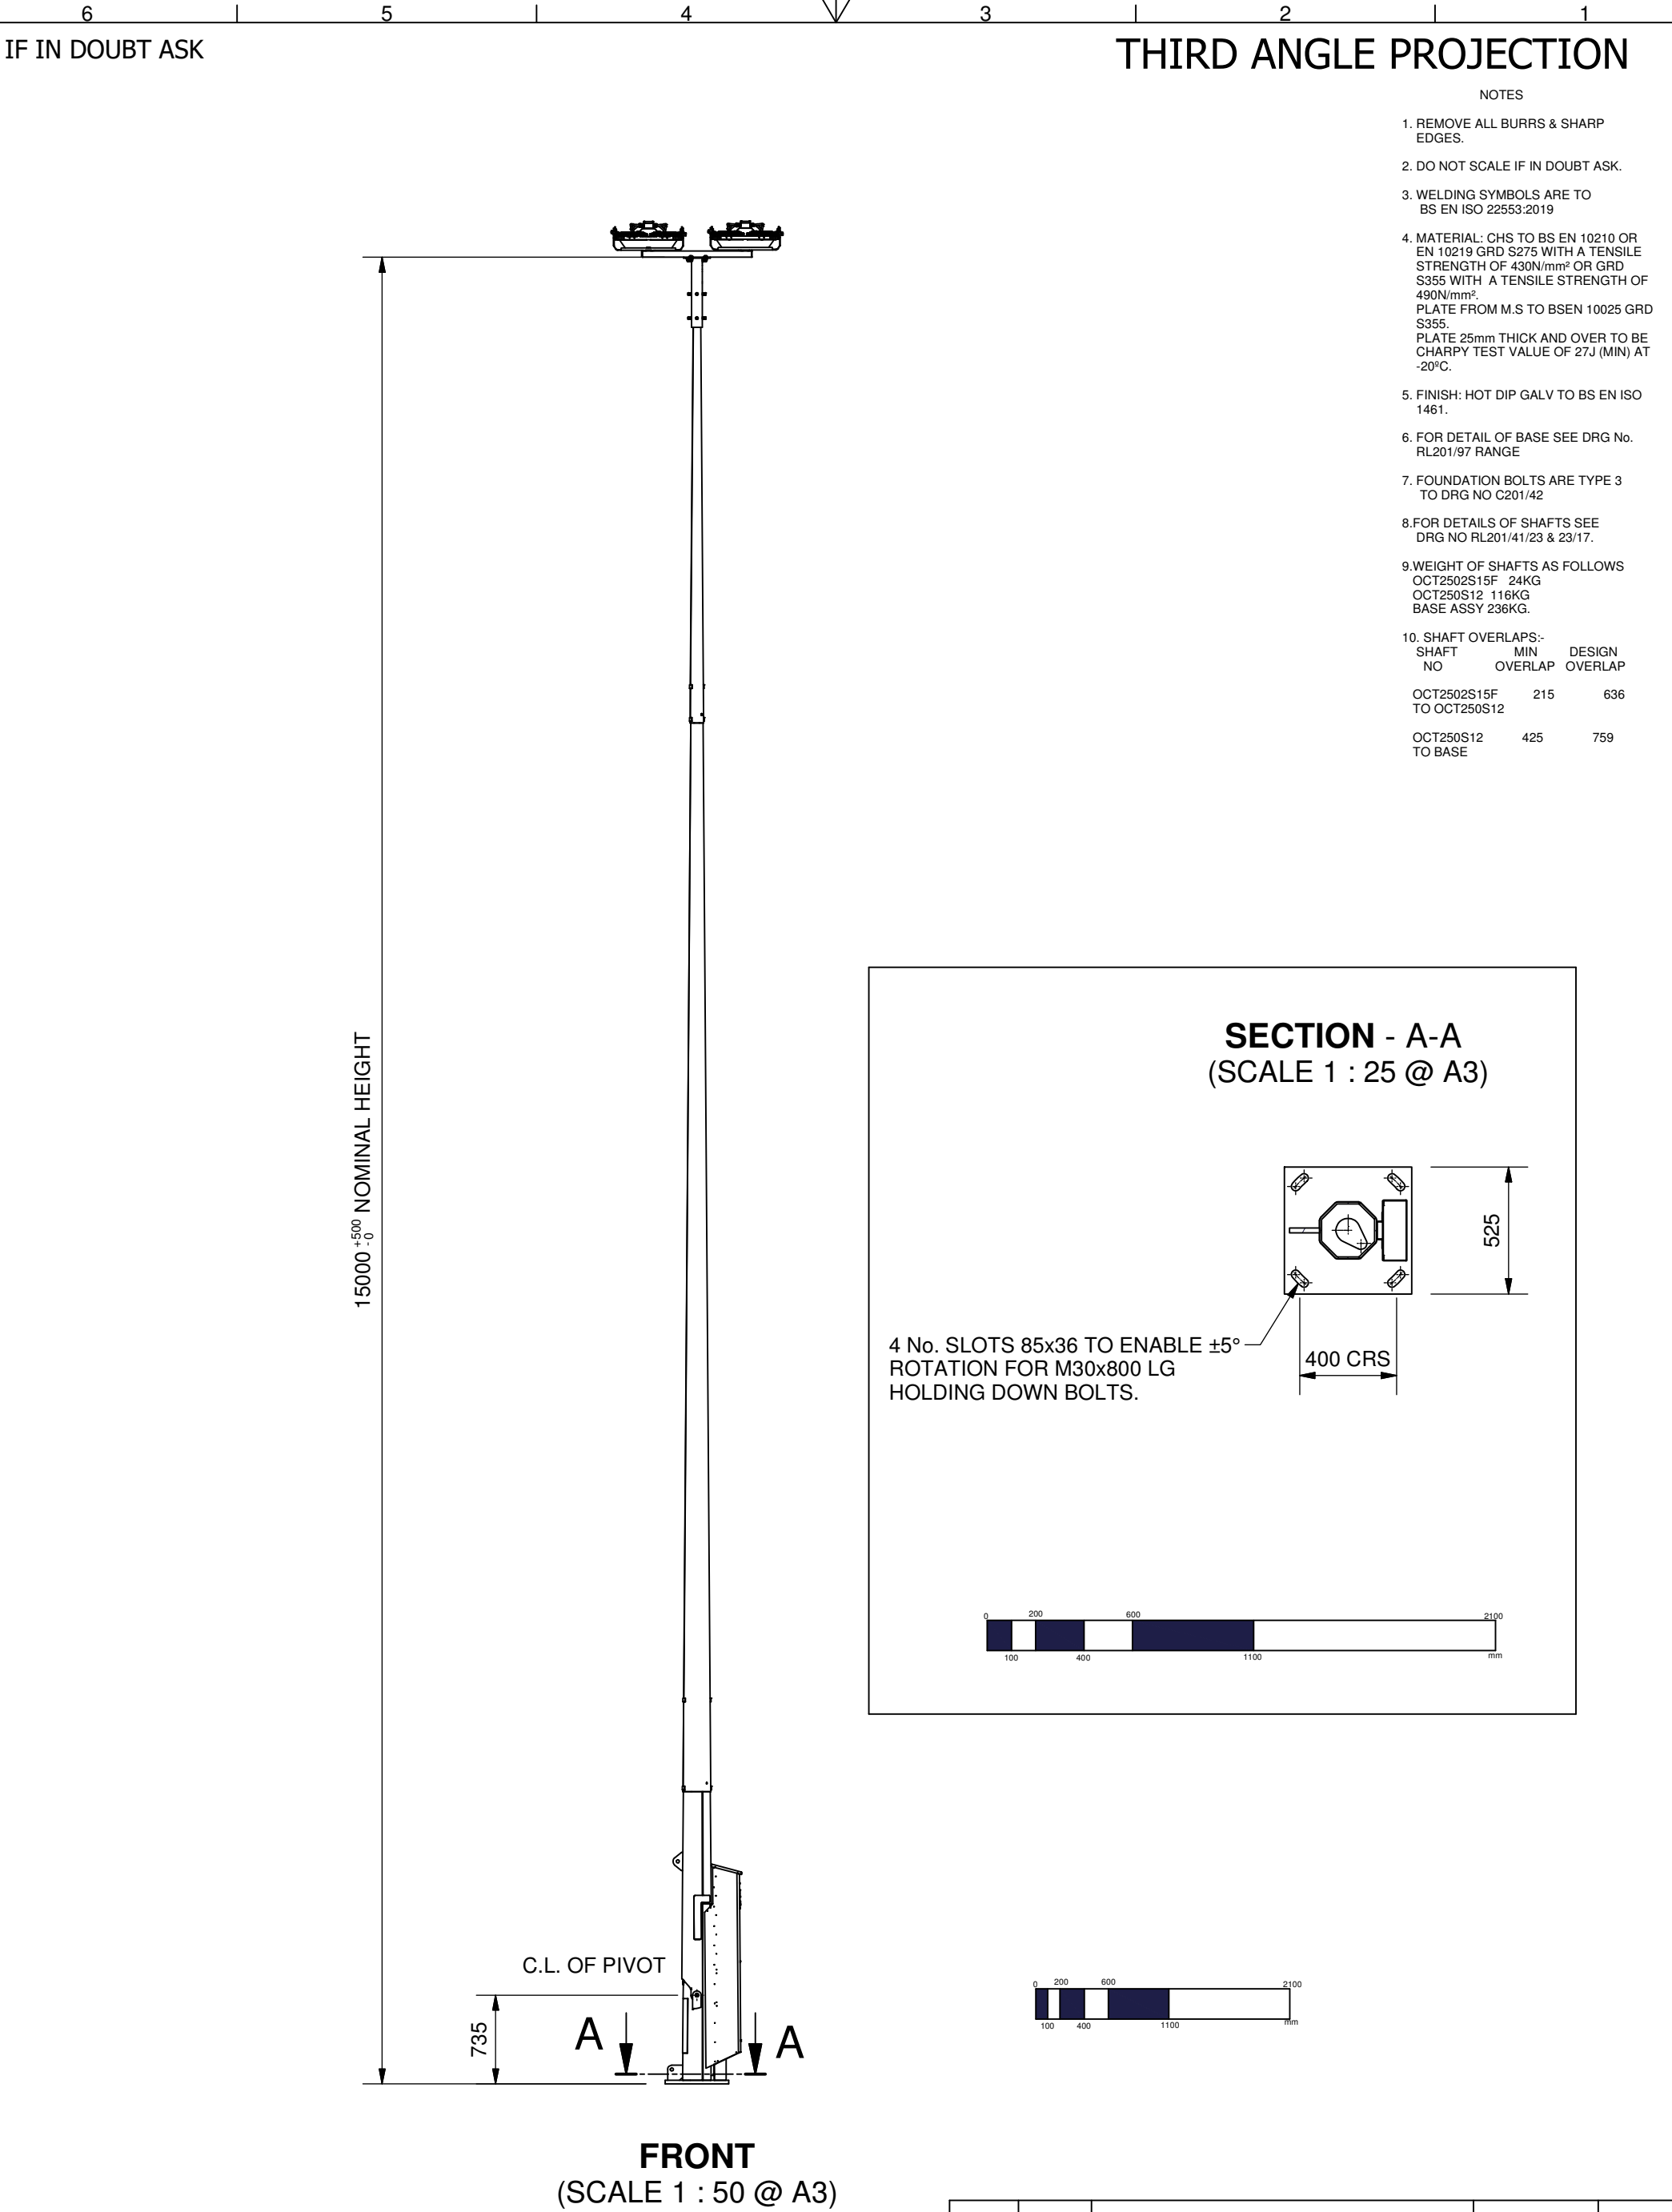

IF IN DOUBT ASK

THIRD ANGLE PROJECTION


- NOTES
1. REMOVE ALL BURRS & SHARP EDGES.
 2. DO NOT SCALE IF IN DOUBT ASK.
 3. WELDING SYMBOLS ARE TO BS EN ISO 22553:2019
 4. MATERIAL: CHS TO BS EN 10210 OR EN 10219 GRD S275 WITH A TENSILE STRENGTH OF 430N/mm² OR GRD S355 WITH A TENSILE STRENGTH OF 490N/mm². PLATE FROM M.S TO BSEN 10025 GRD S355. PLATE 25mm THICK AND OVER TO BE CHARPY TEST VALUE OF 27J (MIN) AT -20°C.
 5. FINISH: HOT DIP GALV TO BS EN ISO 1461.
 6. FOR DETAIL OF BASE SEE DRG No. RL201/97 RANGE
 7. FOUNDATION BOLTS ARE TYPE 3 TO DRG NO C201/42
 - 8.FOR DETAILS OF SHAFTS SEE DRG NO RL201/41/23 & 23/17.
 - 9.WEIGHT OF SHAFTS AS FOLLOWS
OCT2502S15F 24KG
OCT250S12 116KG
BASE ASSY 236KG.
 10. SHAFT OVERLAPS:-

SHAFT NO	MIN OVERLAP	DESIGN OVERLAP
OCT2502S15F TO OCT250S12	215	636
OCT250S12 TO BASE	425	759

SECTION - A-A
(SCALE 1 : 25 @ A3)

4 No. SLOTS 85x36 TO ENABLE ±5° ROTATION FOR M30x800 LG HOLDING DOWN BOLTS.

FRONT
(SCALE 1 : 50 @ A3)

 © Copyright Abacus Lighting Ltd. All Rights Reserved. THIS DESIGN AND SUPPORTING DOCUMENTS ARE THE SOLE PROPERTY OF ABACUS LIGHTING LIMITED AND MUST NOT BE REPRODUCED.	ALL DIMENSIONS IN MM		General tolerances unless stated otherwise:-		Drawn O MUSE		Title DETAIL OF HL250D15 CARRYING 2 No. CHALLENGER 1 LED			
	IF IN DOUBT ASK		SIZE	TOLERANCE	Checked 					
			OVER 0 UP TO 100	± 1	Date 30/11/2021	Sales order No.		Client STANDARD		
			OVER 101 UP TO 500	± 2	SCALE : AS STATED					FORMAT : A3
			OVER 501 UP TO 1000	± 2						
3rd ANGLE PROJECTION		OVER 1001	± 5			Drg. No. HL250D15/2/CH1LED		Rev		
		ANGLES	± 0.5°							