


Brian Heap Architectural Consultant Tel: 01905 830000 brianheaparchitect@btconnect.com	
Land off West Drive Angmering BN16	
Site Layout as Proposed	
July 2022	1:200at A3
Drawing No. 22-20120-03C	

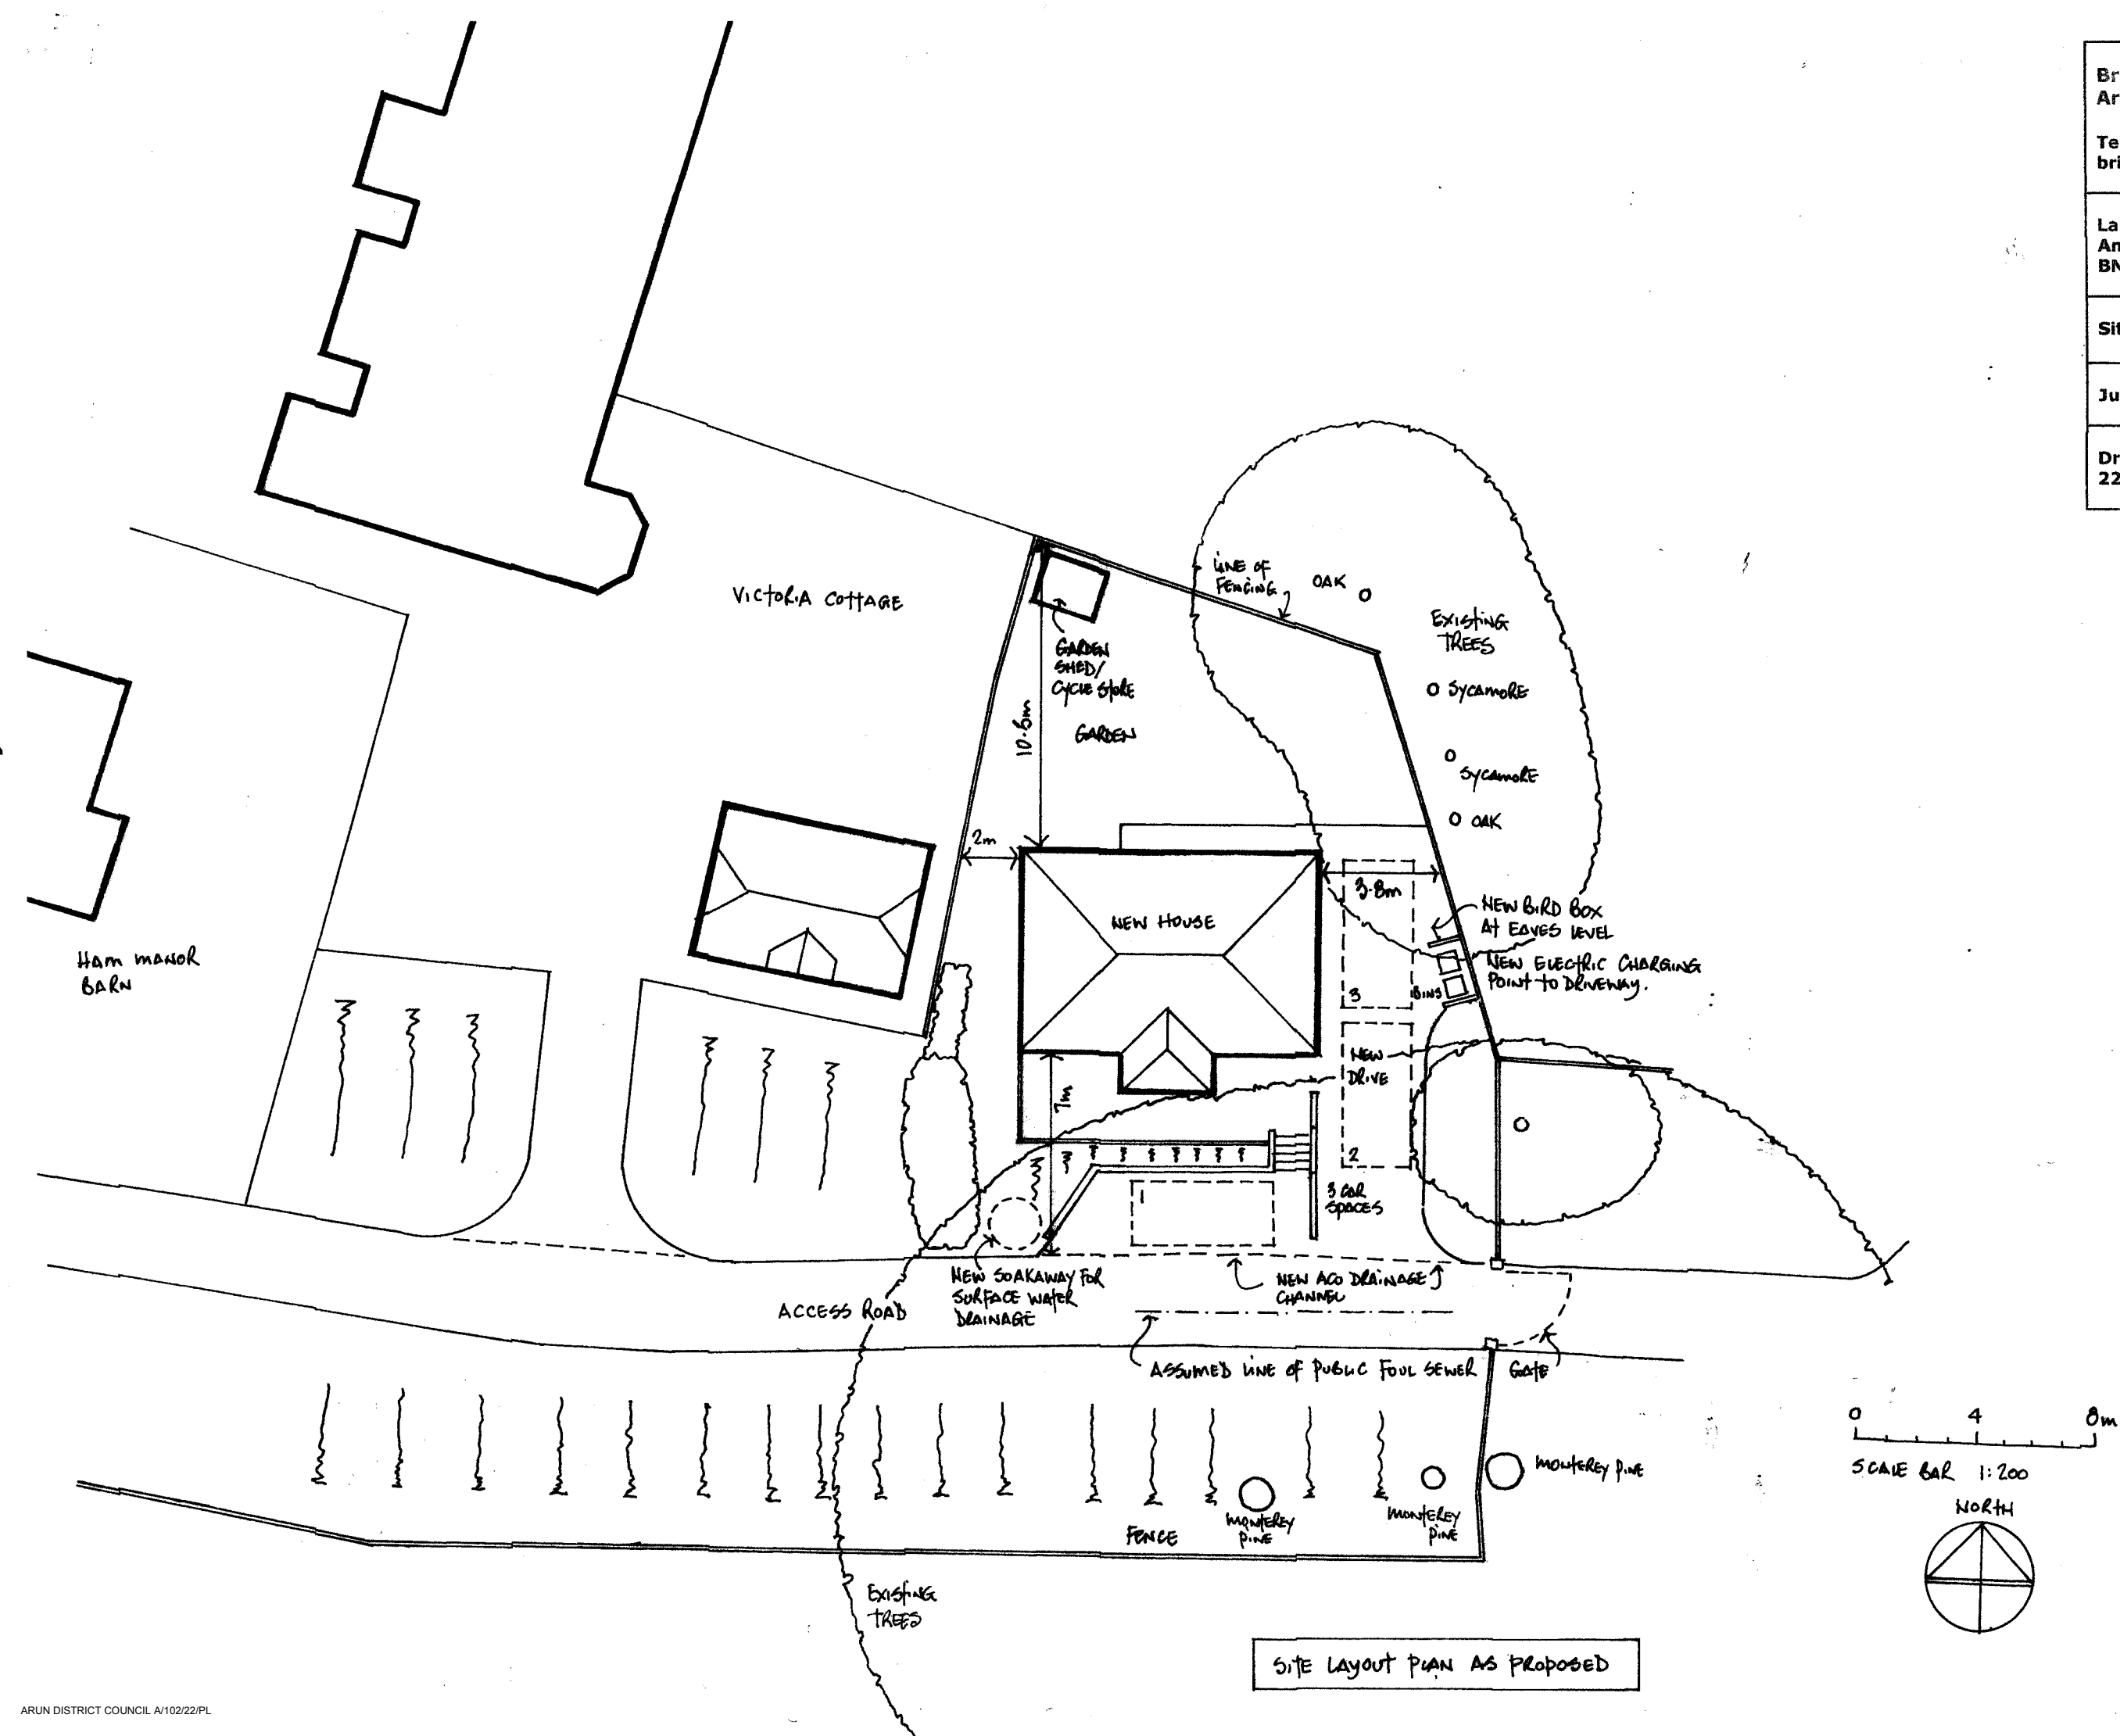

SITE LAYOUT PLAN AS PROPOSED