
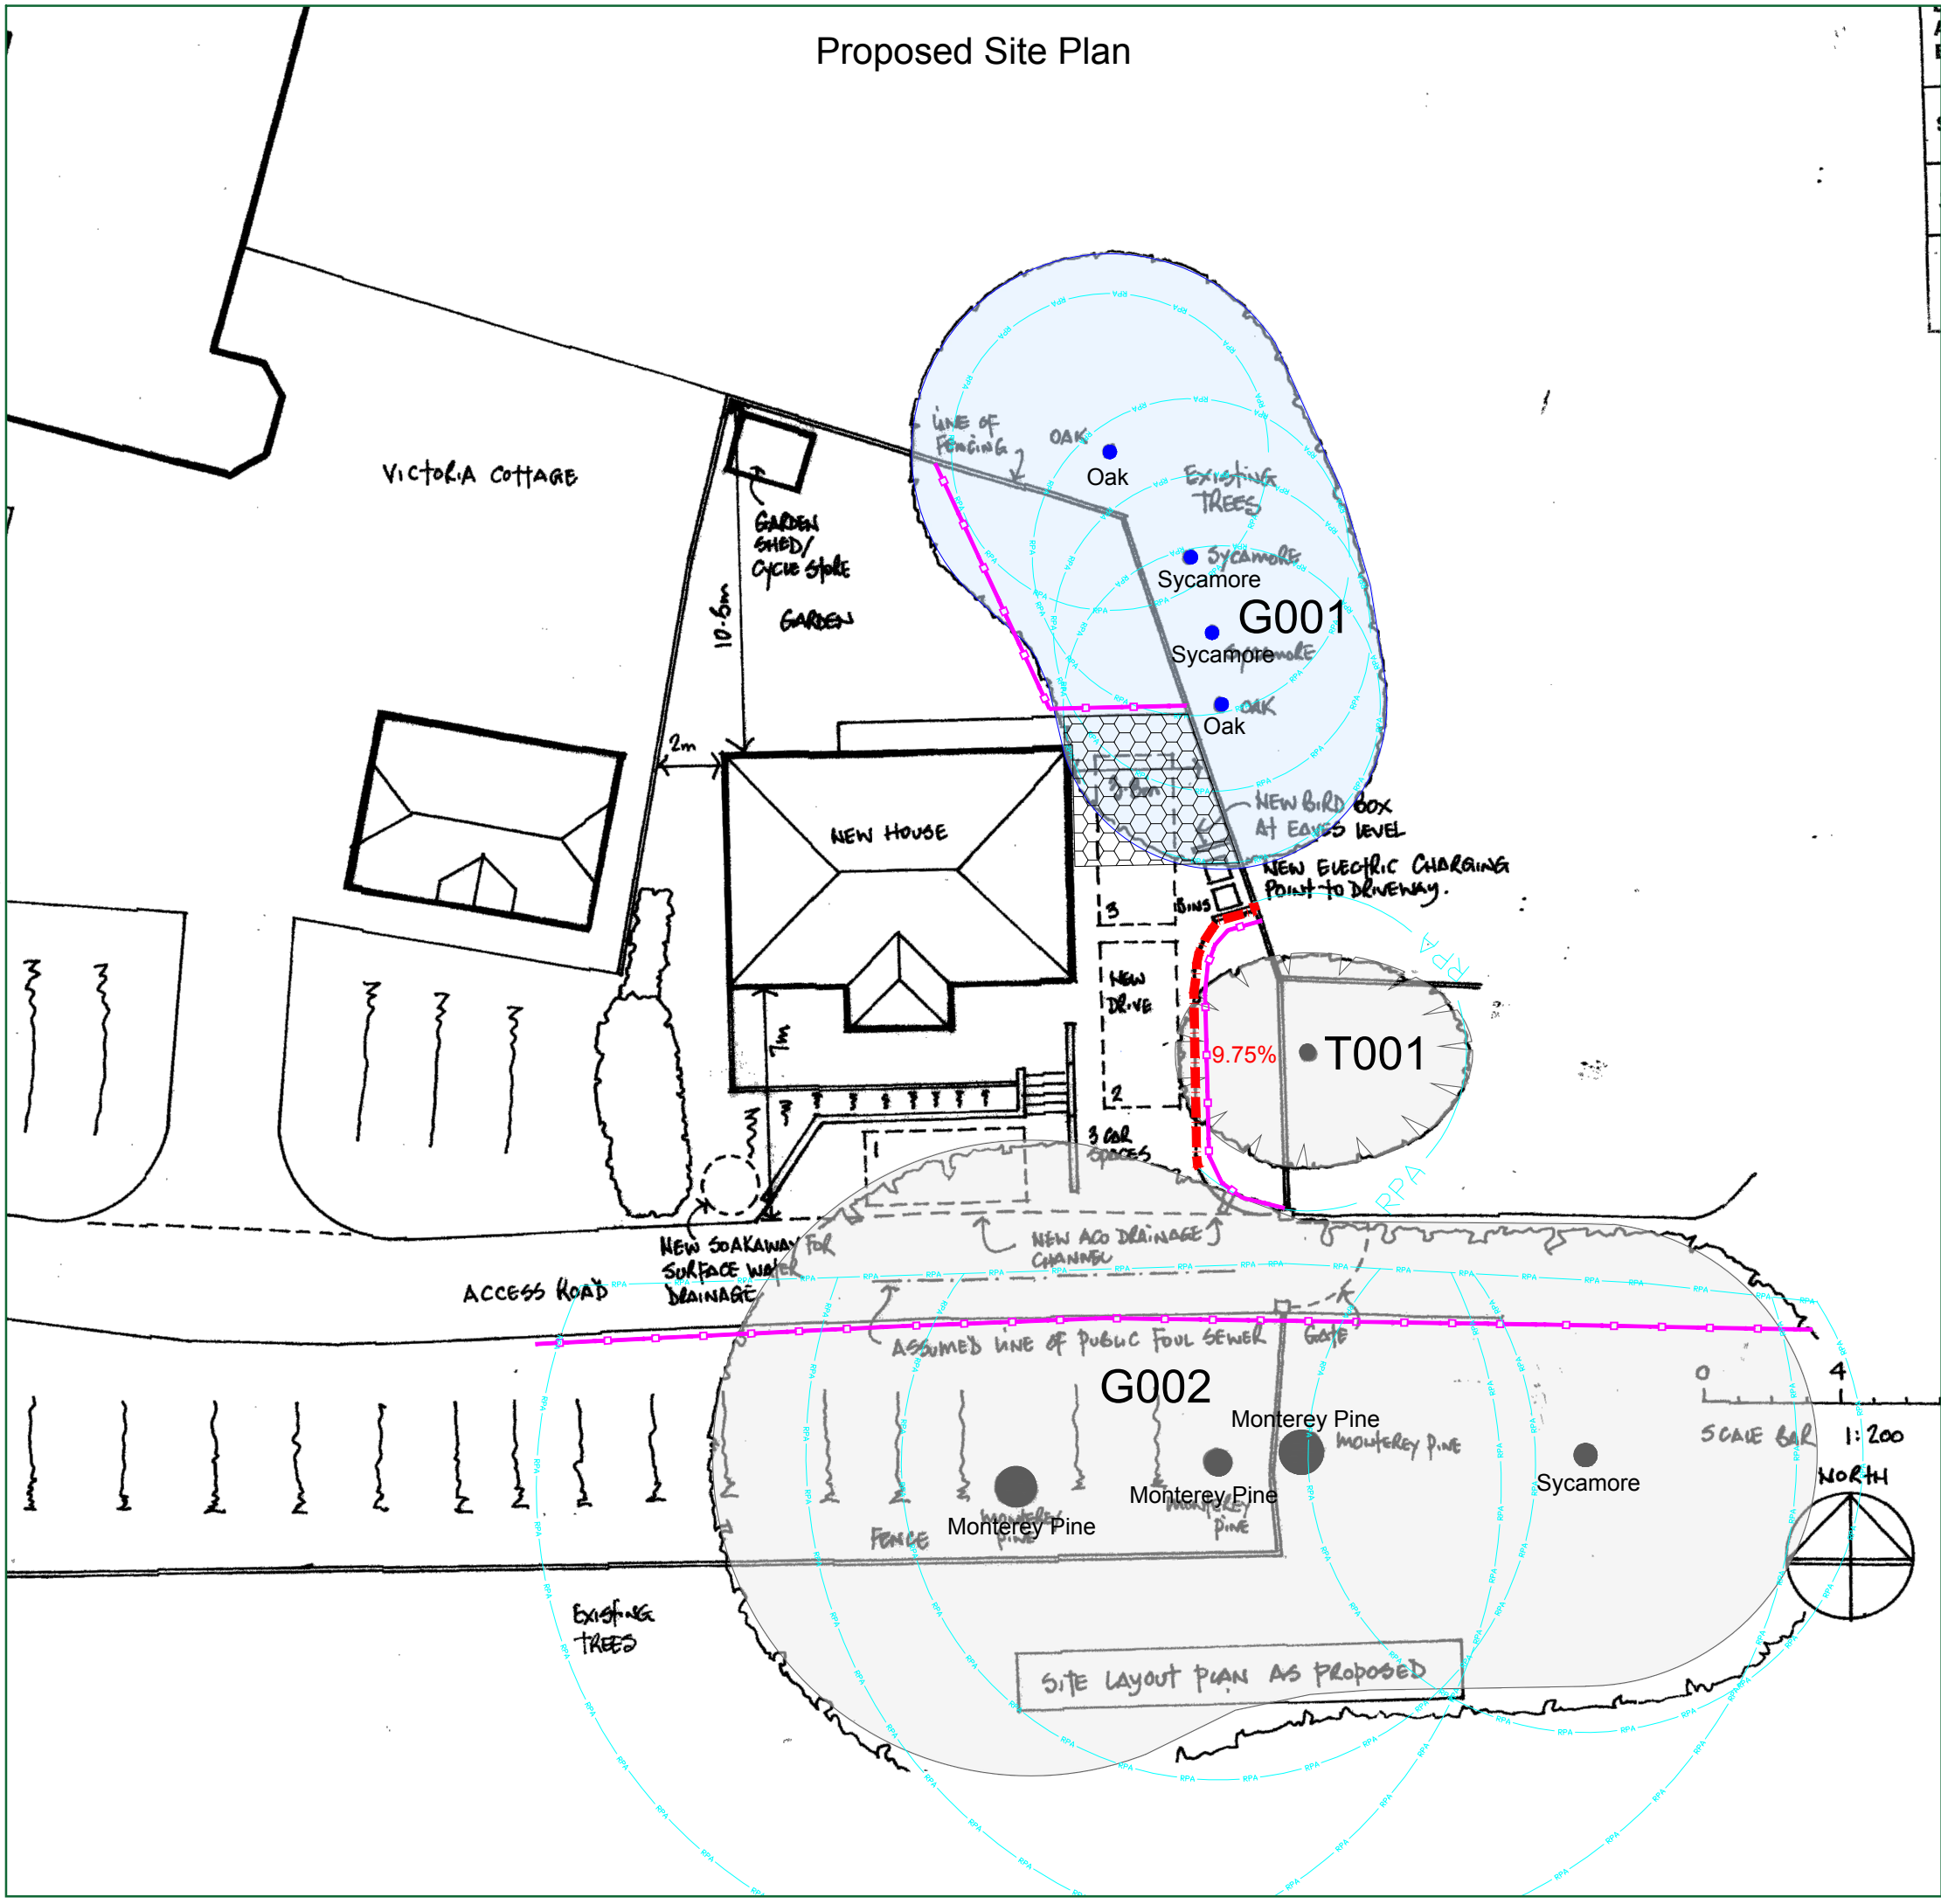


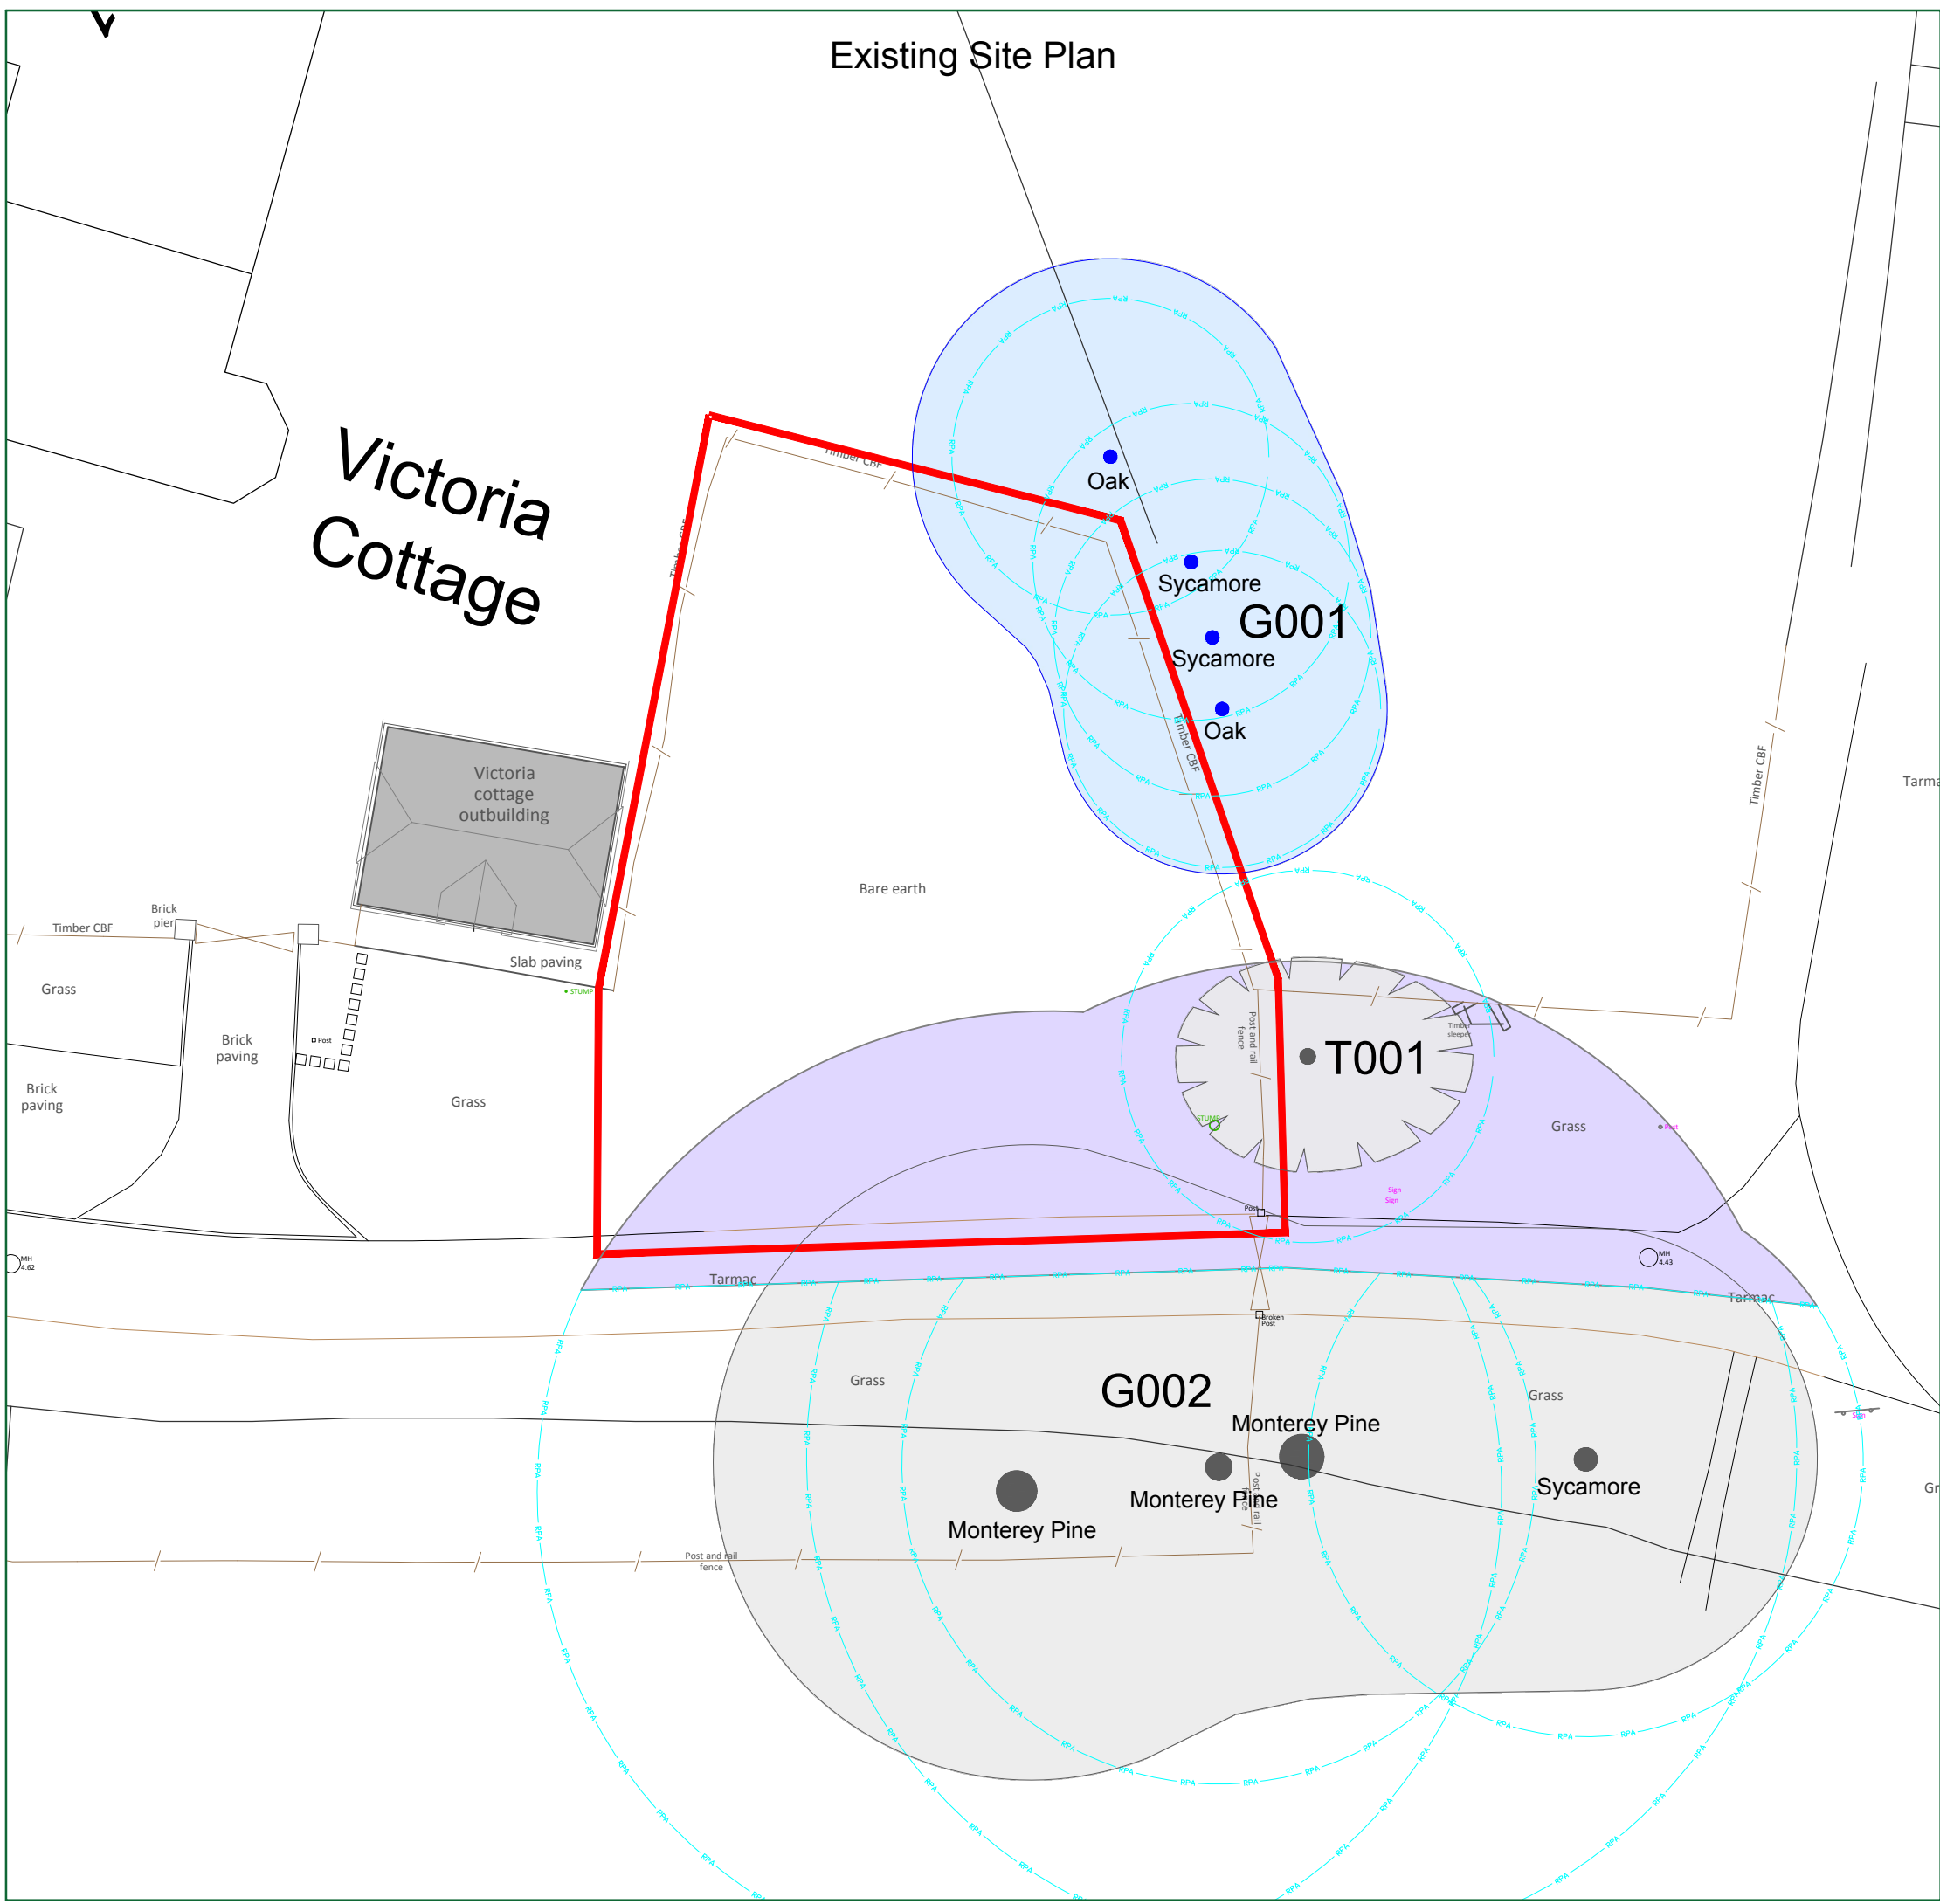

CATEGORY AND DEFINITION			
Trees unsuitable for retention			
Category U	Those in such condition that they cannot realistically be retained as living trees in the current land use for longer than 10 years		
Trees to be considered for retention			
Category A	Trees of high quality with an estimated remaining life expectancy of at least 40 years		
Category B	Trees of moderate quality with an estimated remaining life expectancy of at least 20 years		
Category C	Trees of low quality with an estimated remaining life expectancy of at least 10 years, or young trees with a stem diameter below 150mm		
NOTE:			
Hayden's Arboricultural Consultants were provided with a Topographical Survey but these do not always show the positions of all the trees/features on site. The locations of any additional features have been fixed using GPS. As such the position of the trees/landscape features should not be taken as exact but gives a fair distribution of their locations on site.			
North (Indicative)			
LEGEND			
	Existing Tree/Feature BS 5837:2012 Category B		
	Existing Tree/Feature BS 5837:2012 Category C		
	Line of Root Protection Area (RPA) - calculated following guidelines set in BS 5837:2012		
	Root growth from G002 unlikely due to existing topography, access road and public foul sewer		
	Line of proposed temporary protective barrier		
	Line of proposed Root Pruning		
	Proposed development within & close to the RPA to be constructed following the No Dig Specification		