

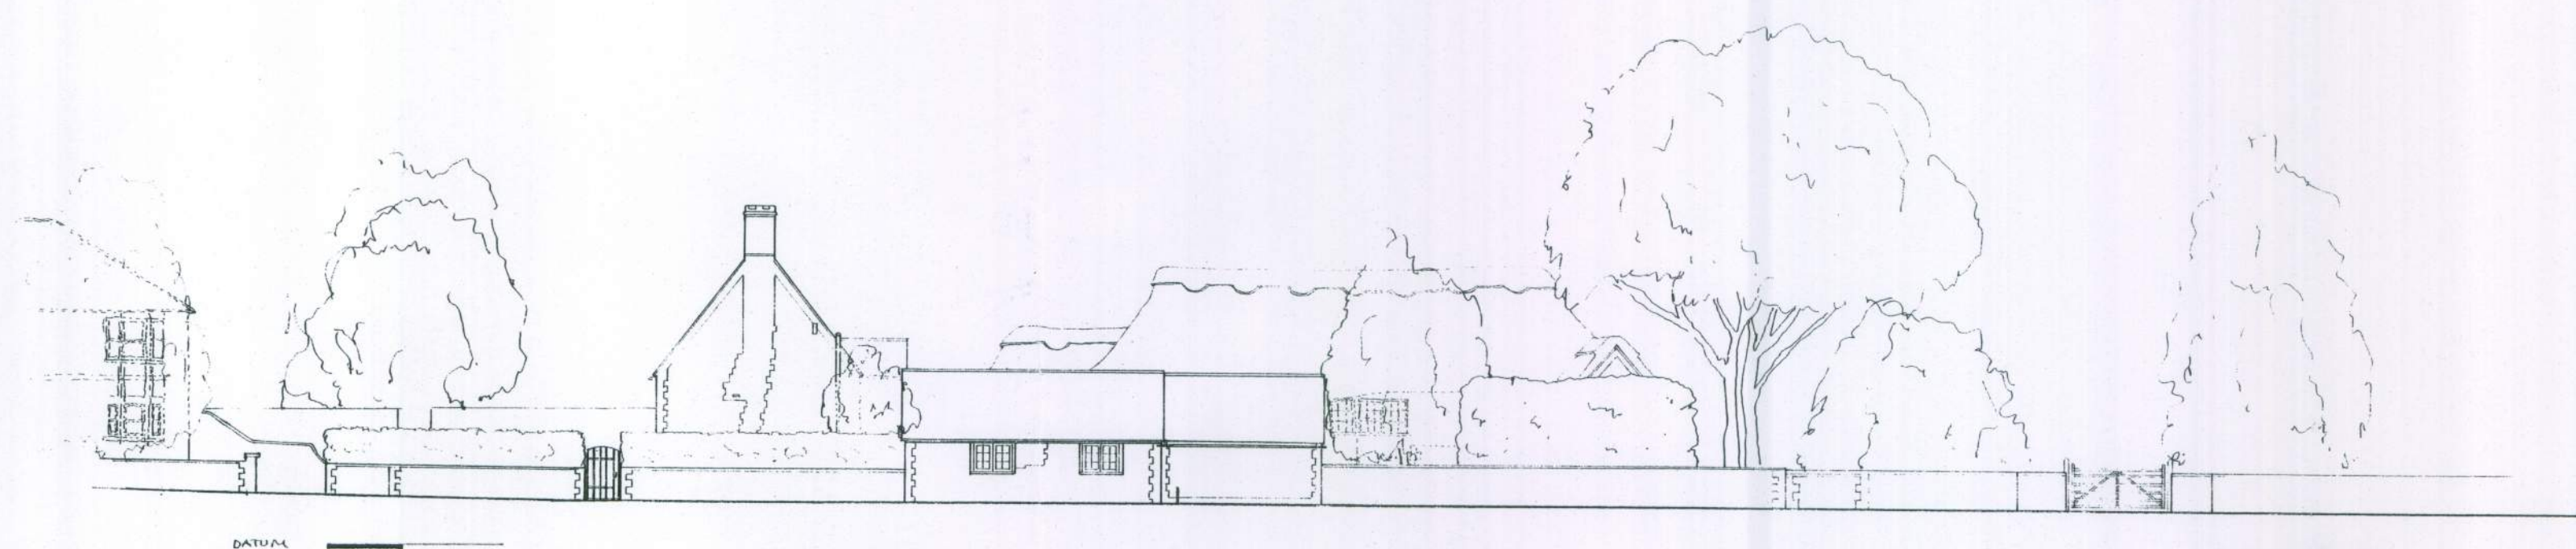


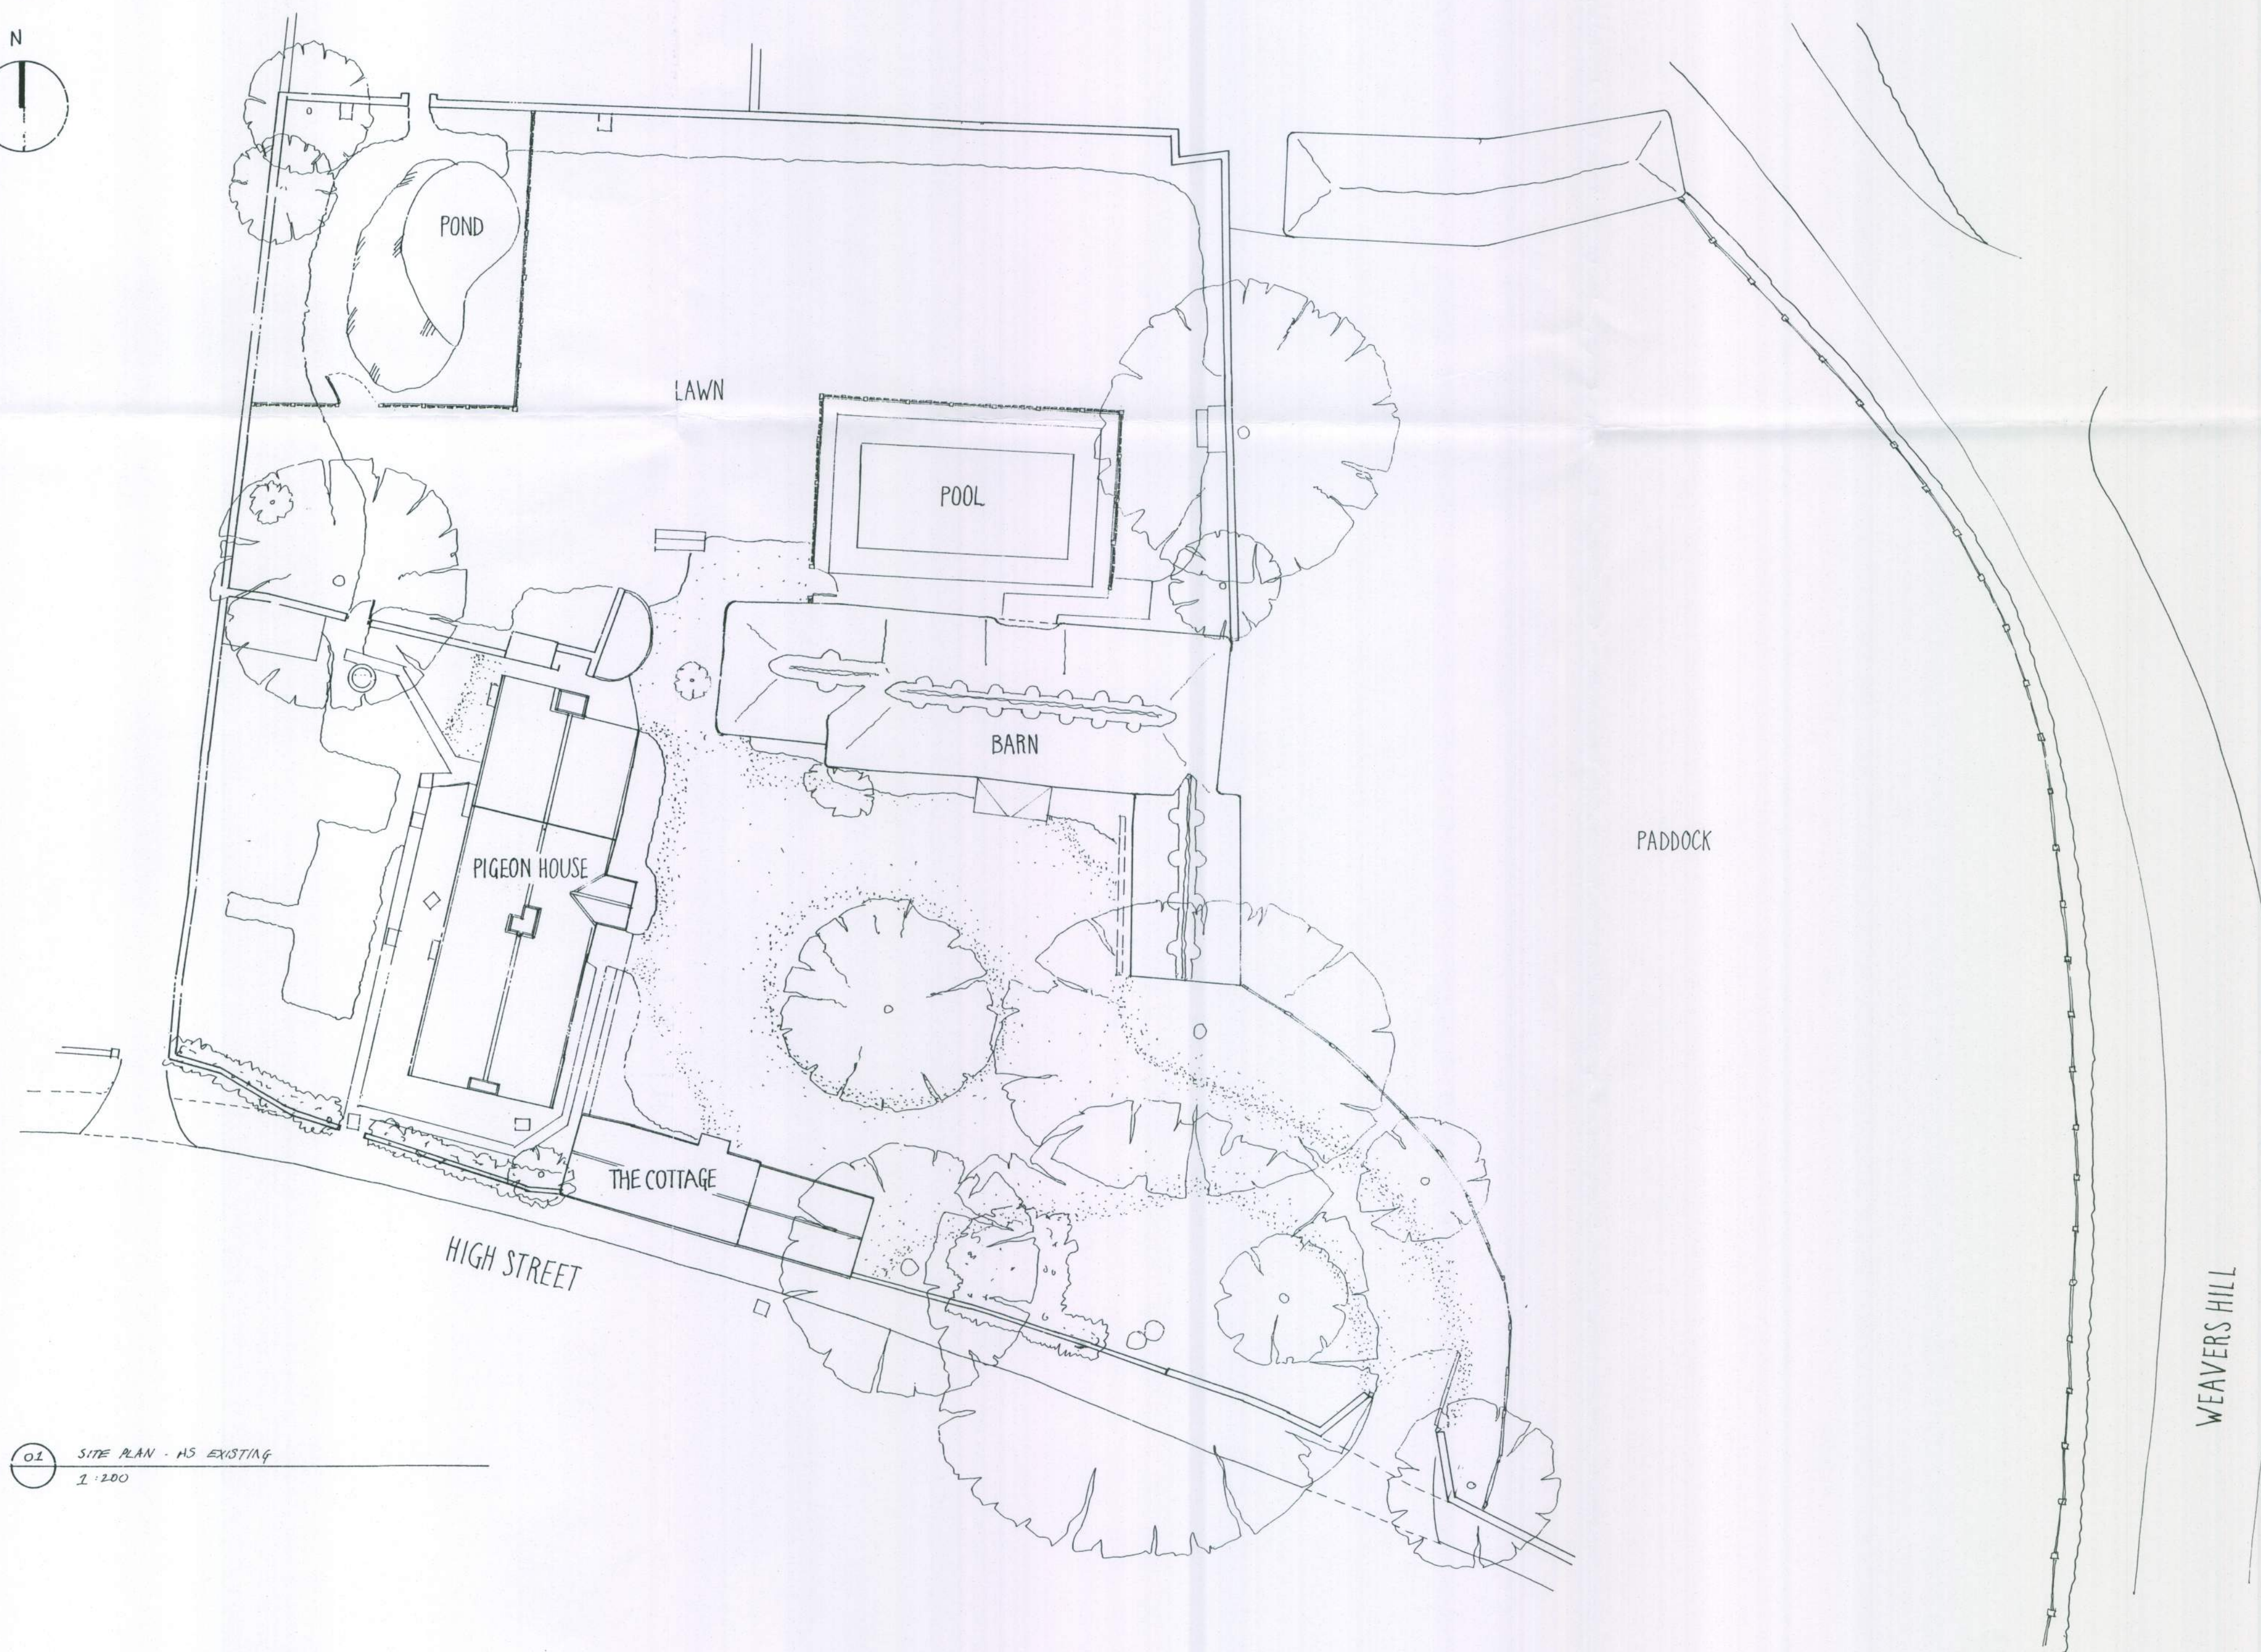

02. STREET ELEVATION
1:200

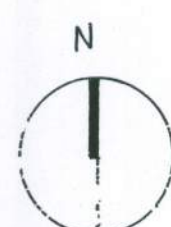

01. SITE PLAN - AS EXISTING
1:200

FOR LISTED BUILDING CONSENT
PIGEON HOUSE, ANGMERING
SCALE - 1:200 @ A1 DRAWN - SEPT 2010 DWG - P04-10/15-01
SITE PLAN & STREET ELEVATION AS EXISTING
MALCOLM SIMMONDS ARCHITECTS