
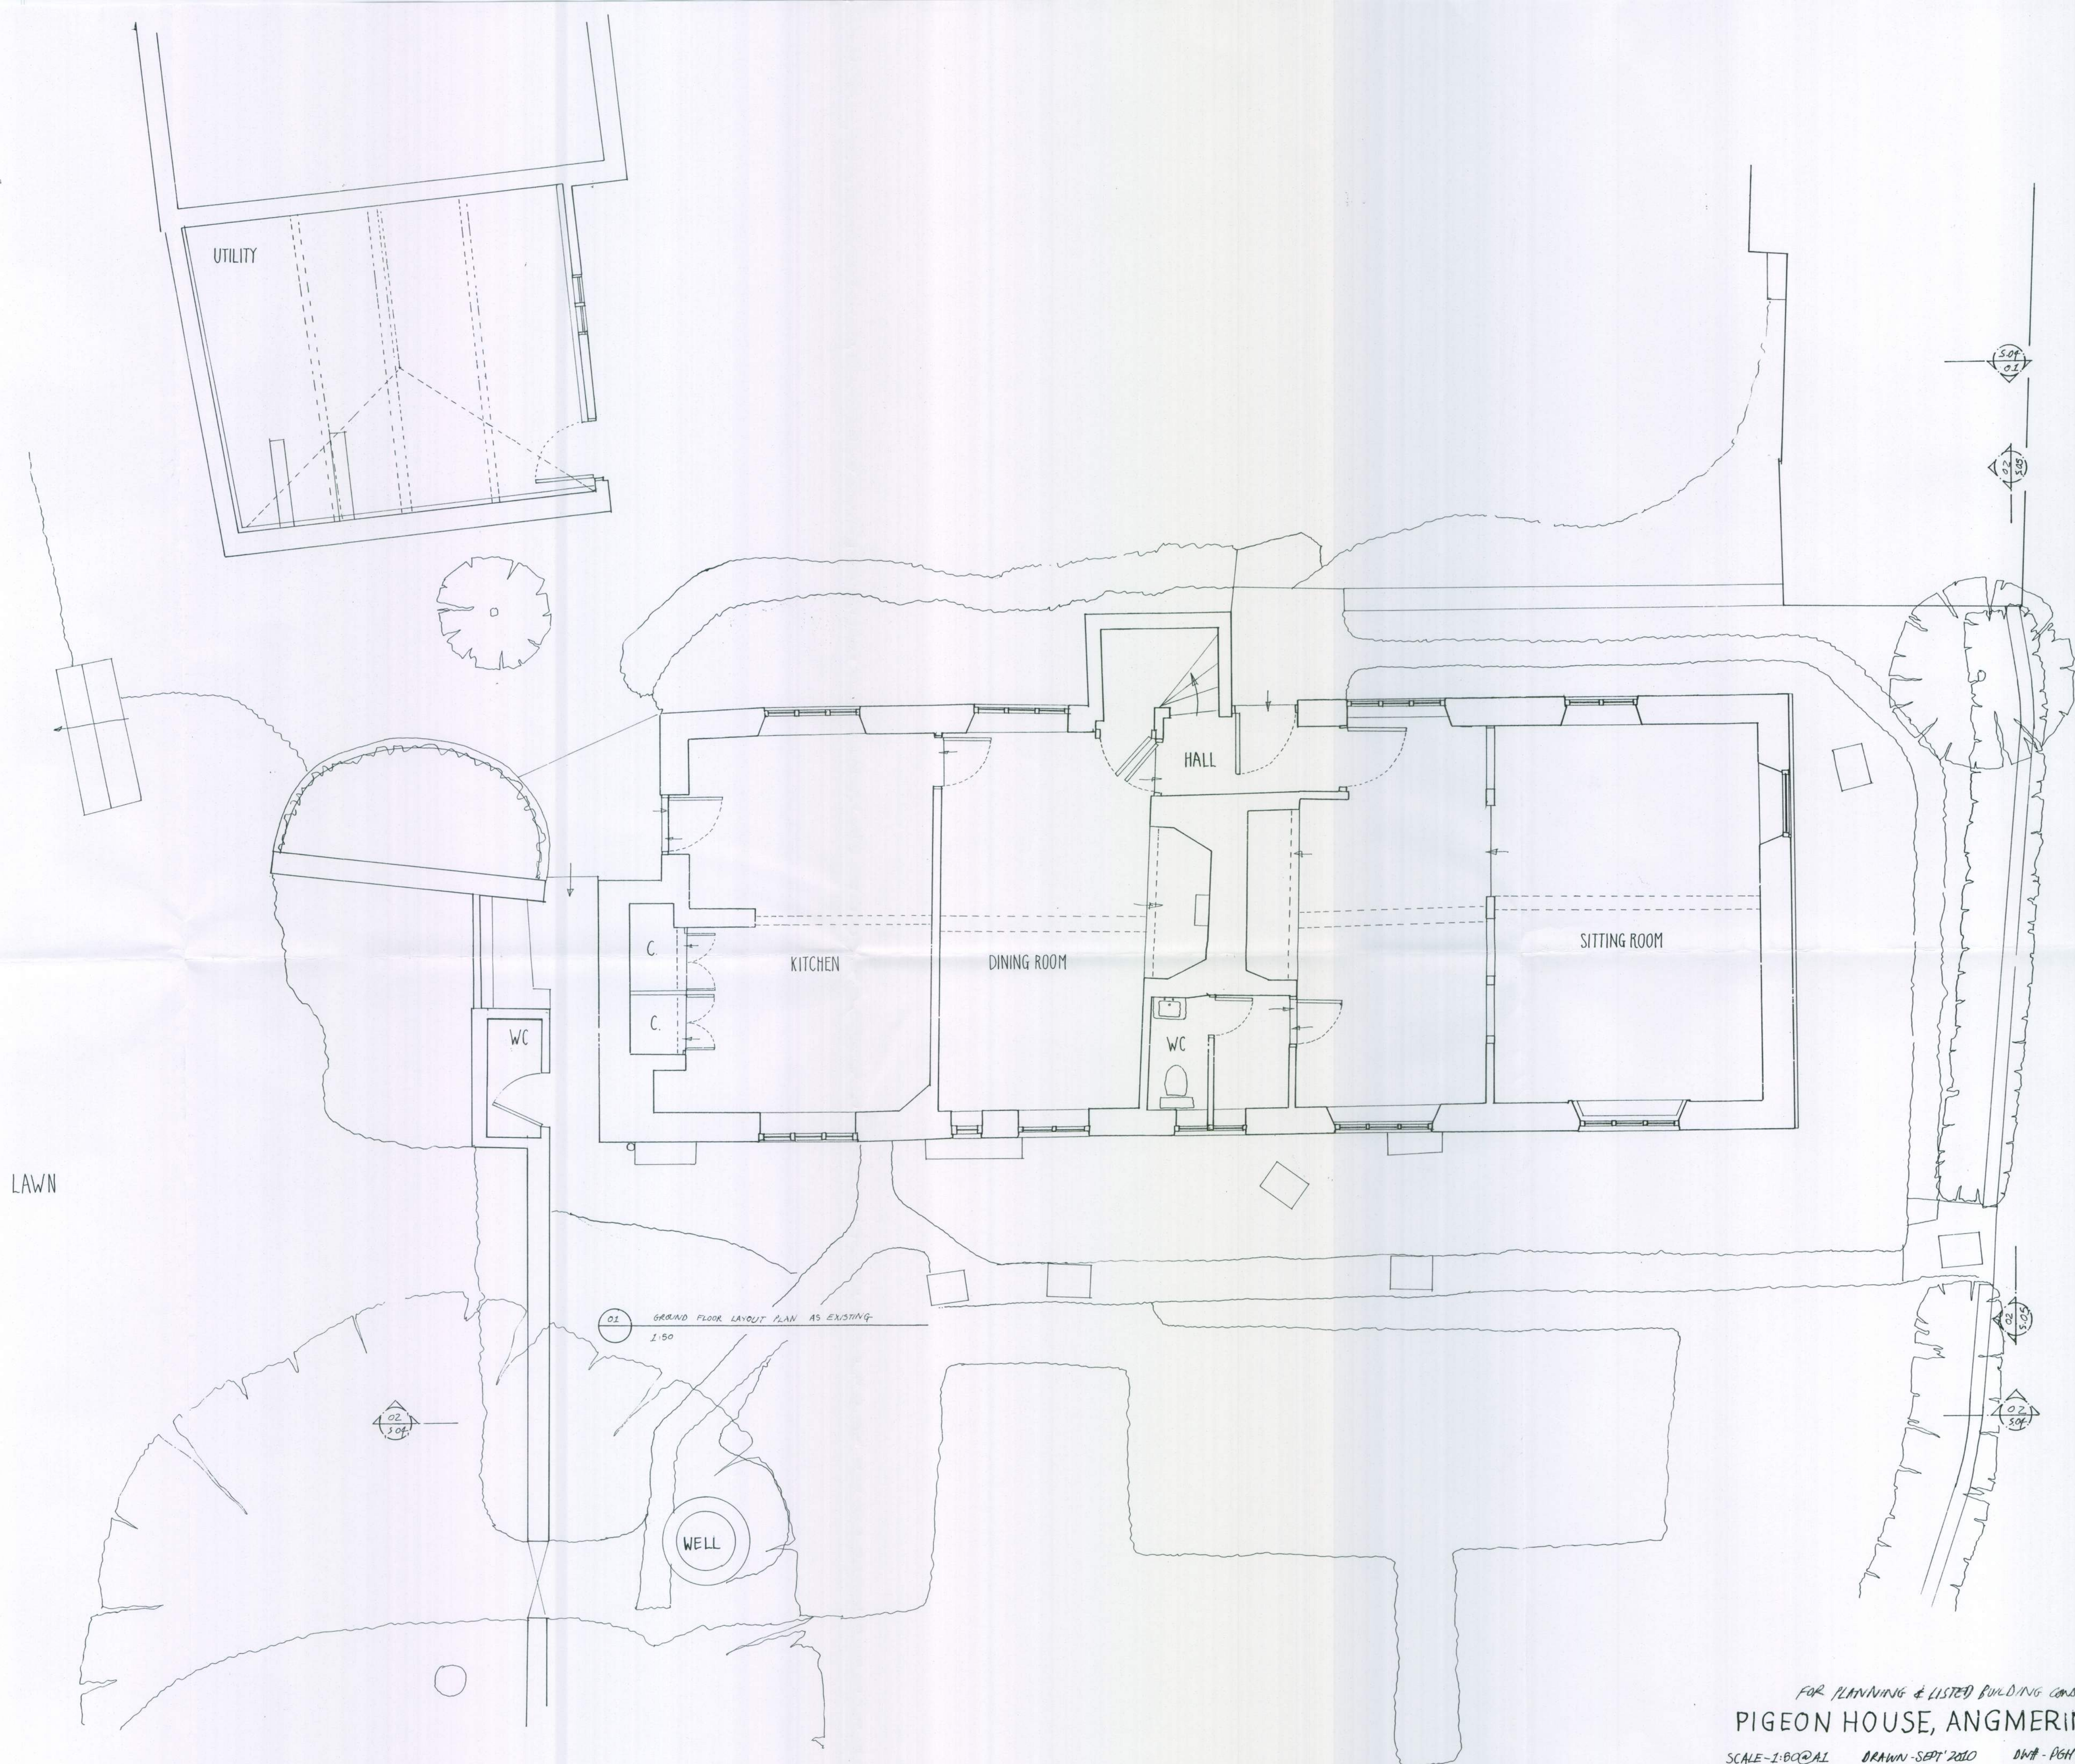
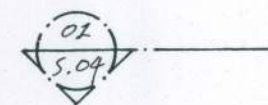


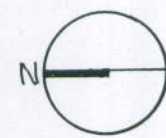

FOR PLANNING & LISTED BUILDING CONSENT
PIGEON HOUSE, ANGMERING
SCALE: 1:50 @ A1 DRAWN: SEPT 2010 DWG# - PGH-MH/002
GROUND FLOOR LAYOUT AS EXISTING
MALCOLM SIMMONDS ARCHITECTS