


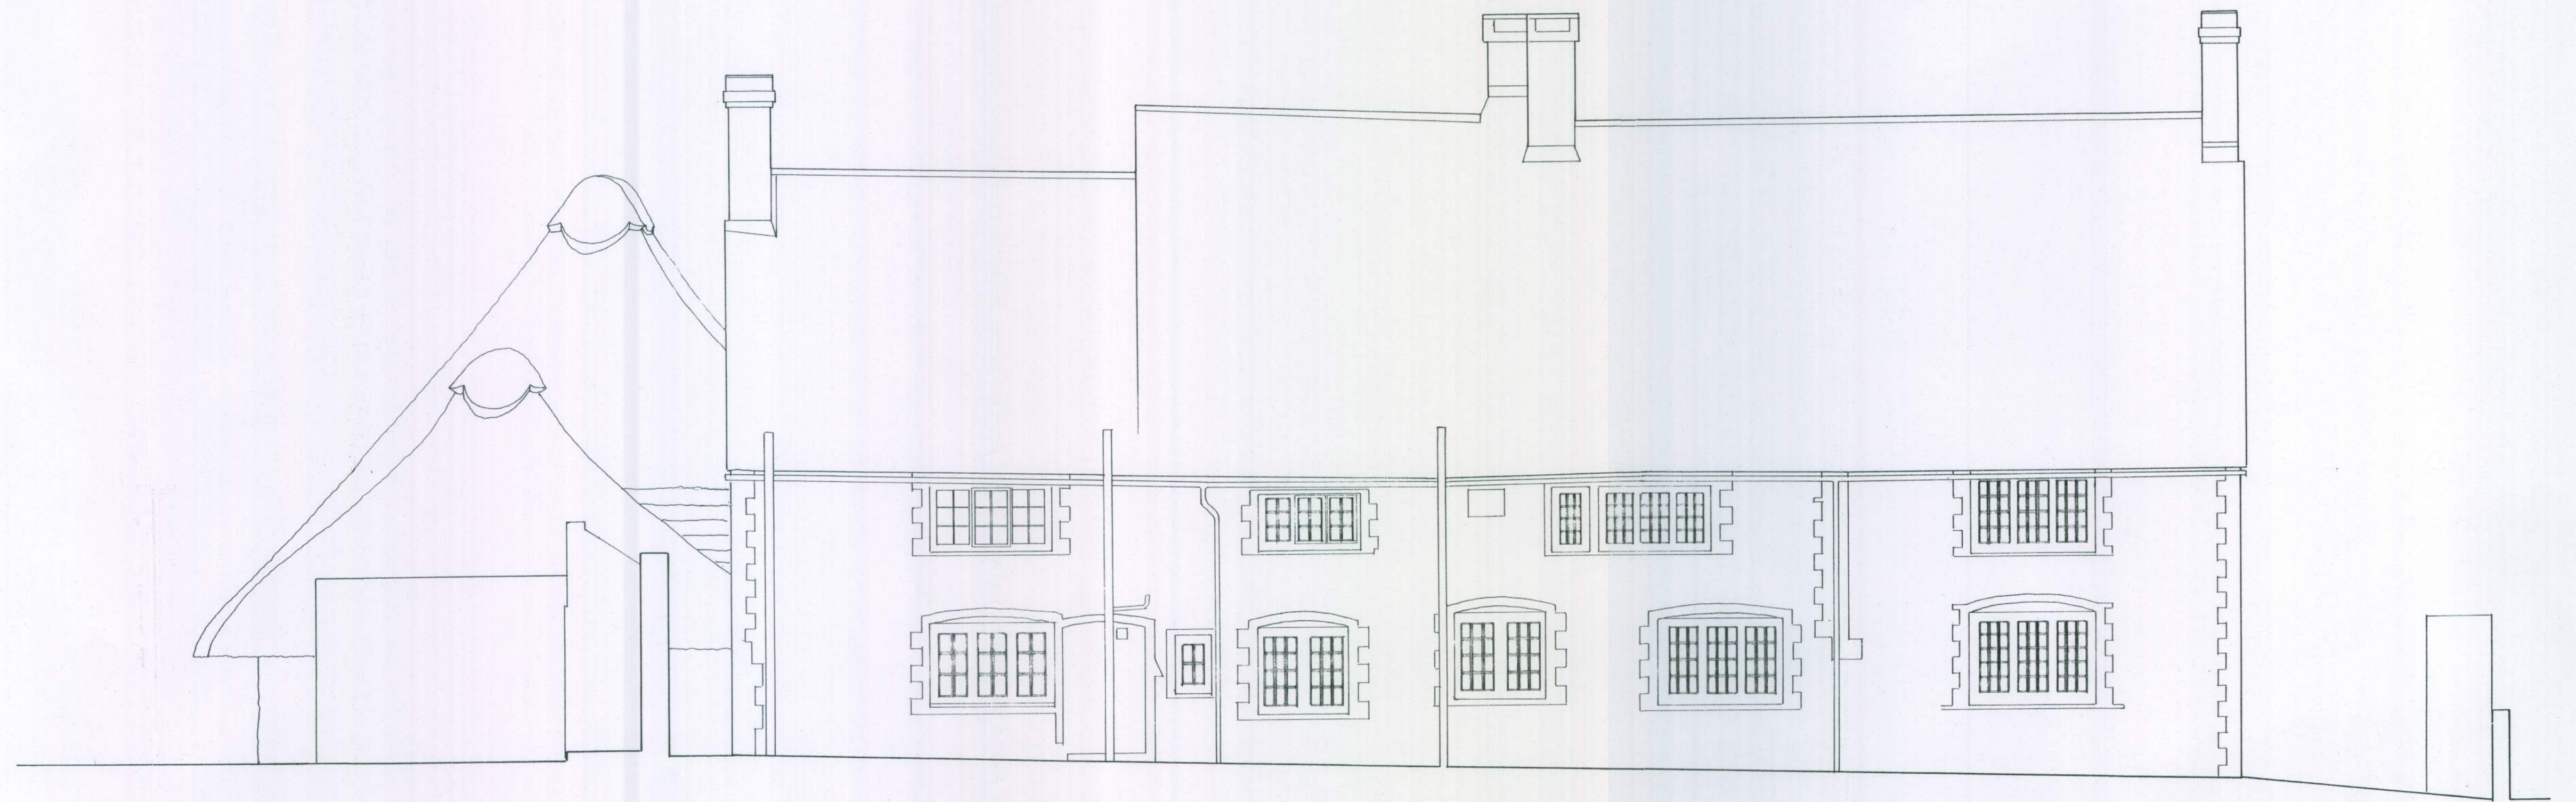

02 WEST ELEVATION
1:50



DATUM 12M

01 EAST ELEVATION
1:50

FOR PLANNING & LISTED BUILDING CONSENT
PIGEON HOUSE, ANGMERING
SCALE - 1:50 @ A1 DRAWN - SEPT' 2020 DWG - PGH-MH/504
AS EXISTING : EAST & WEST ELEVATIONS
MALCOLM SIMMONDS ARCHITECTS