


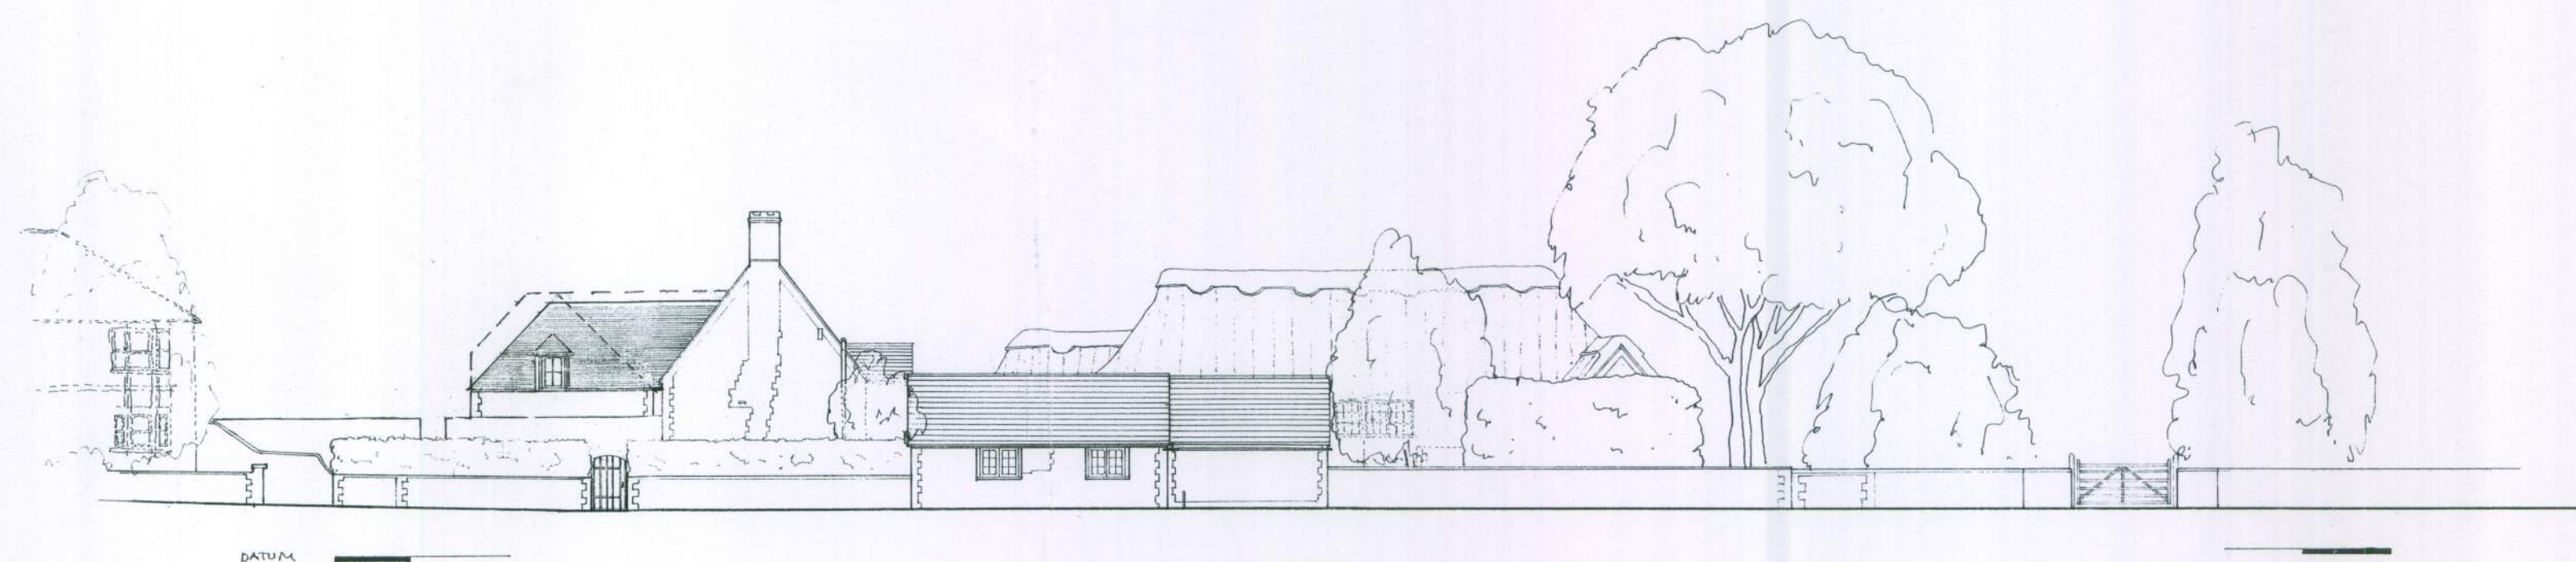


02 STREET ELEVATION  
1:200




NEW WING BUILT IN HARMONY WITH  
EXISTING BUILDING. NEW WING  
WILL BE BUILT WITH CLAY TILES ROOF TO  
MATCH EXISTING BUILDING. NEW WING  

EXISTING EUCALYPTUS TREE CAREFULLY  
REMOVED

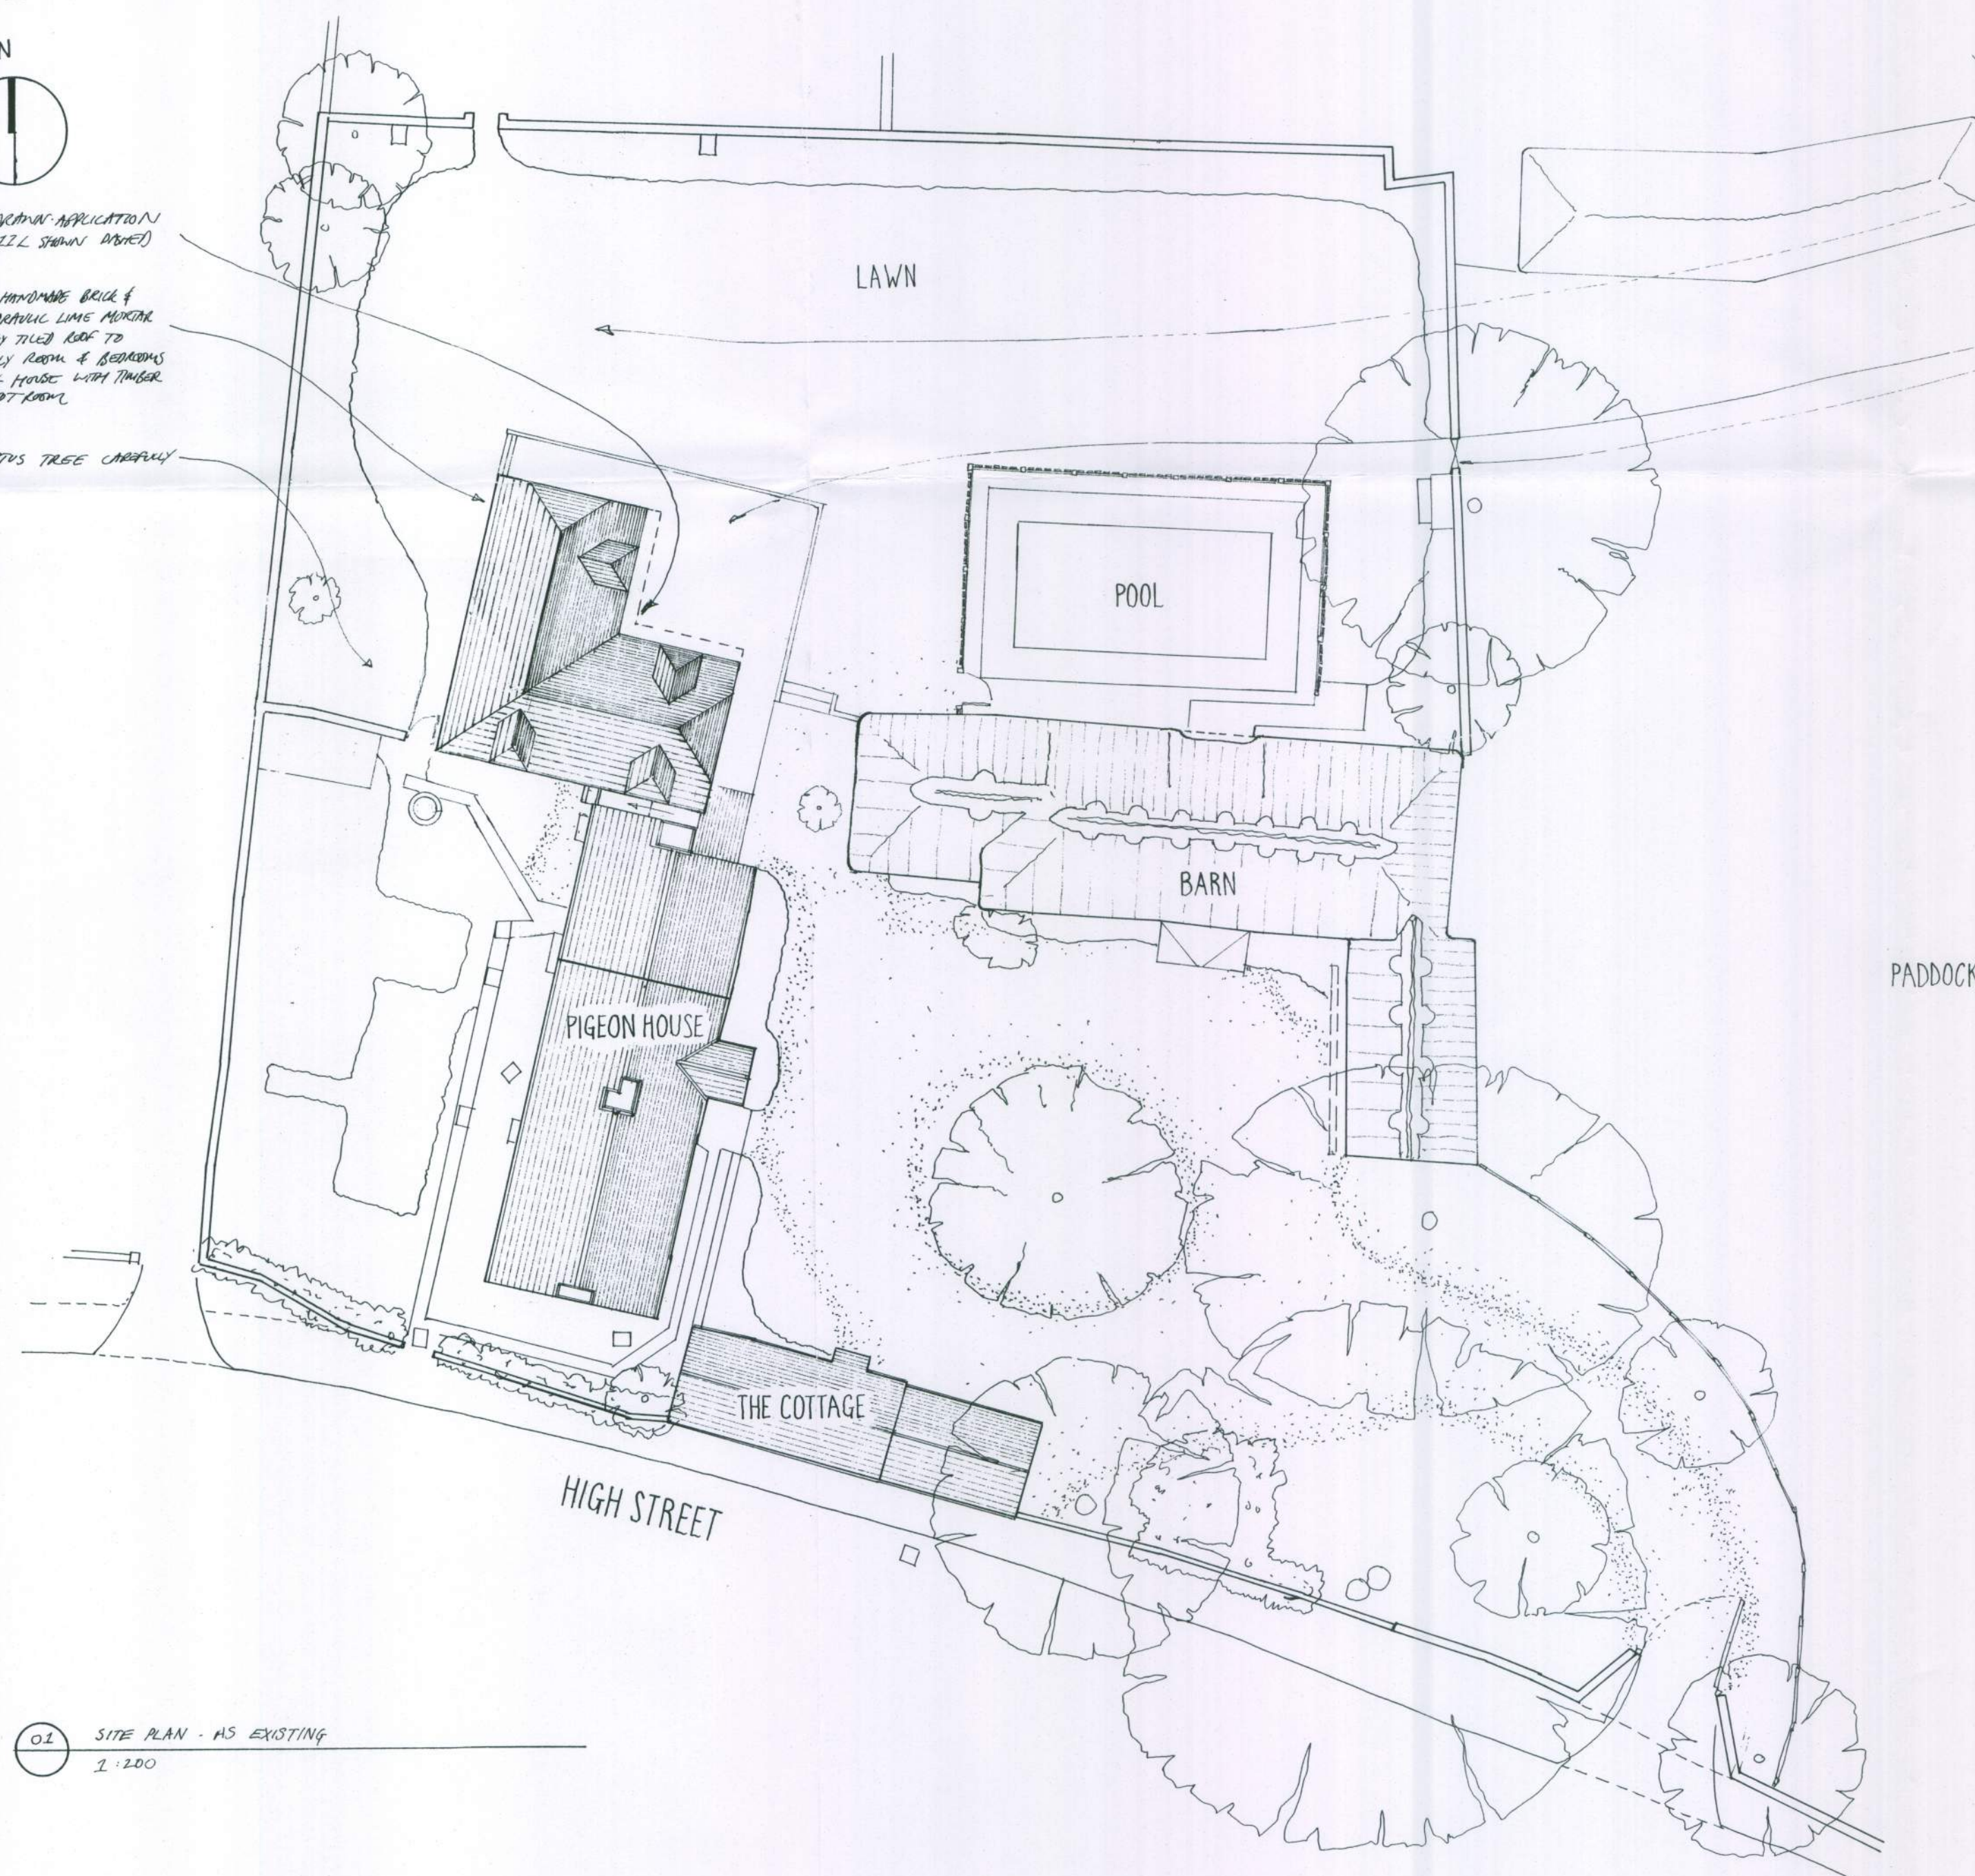

01 SITE PLAN - AS EXISTING  
1:200

ROOFS & POND REMOVED & ADDITIONAL LAND  
TO BE PROVIDED AS SHOWN

GROUND LEVEL TO ADJUST TO NEW WING  
LEVELLED TO FORM NEW TERRACE & TO SUIT  
FINISHED FLOOR LEVELS INTERNALLY

CAREFULLY REINFORCE NEW GATE OPENING IN EXISTING  
WALL TO ALLOW FIELDS FROM REAR GARDEN  
THROUGH TO Paddock

WEAVERS HILL

12.4.11: REV B: ROOF TO NEW WING AMENDED  
REV A: NEW WING REMOVED

FOR PLANNING & LISTED BUILDING CONSENT  
PIGEON HOUSE, ANGMERING

SCALE - 1:200 @ A1 DRAWN - SEPT 2010 DWG - PGM-HH/0.01B

SITE PLAN & STREET ELEVATION AS PROPOSED

MALCOLM SIMMONDS ARCHITECTS