
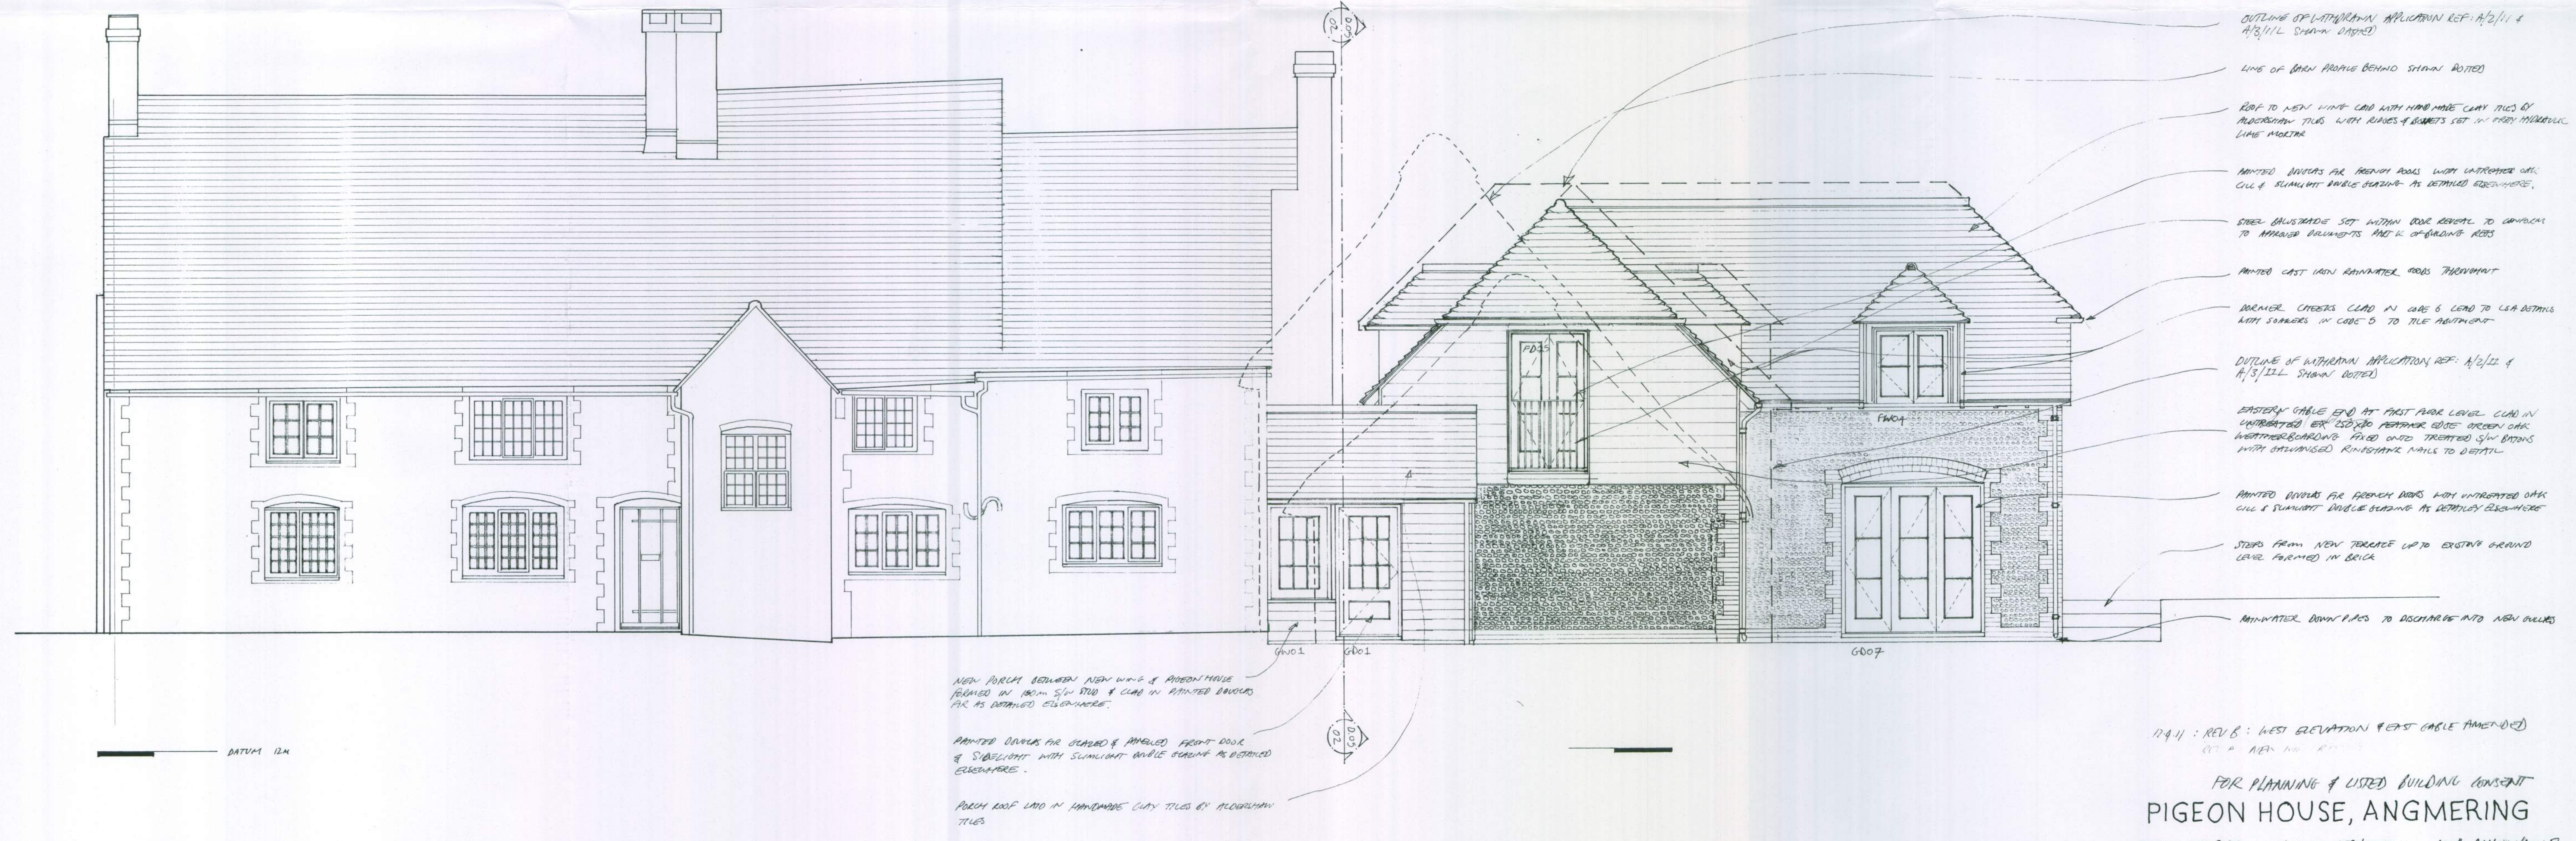


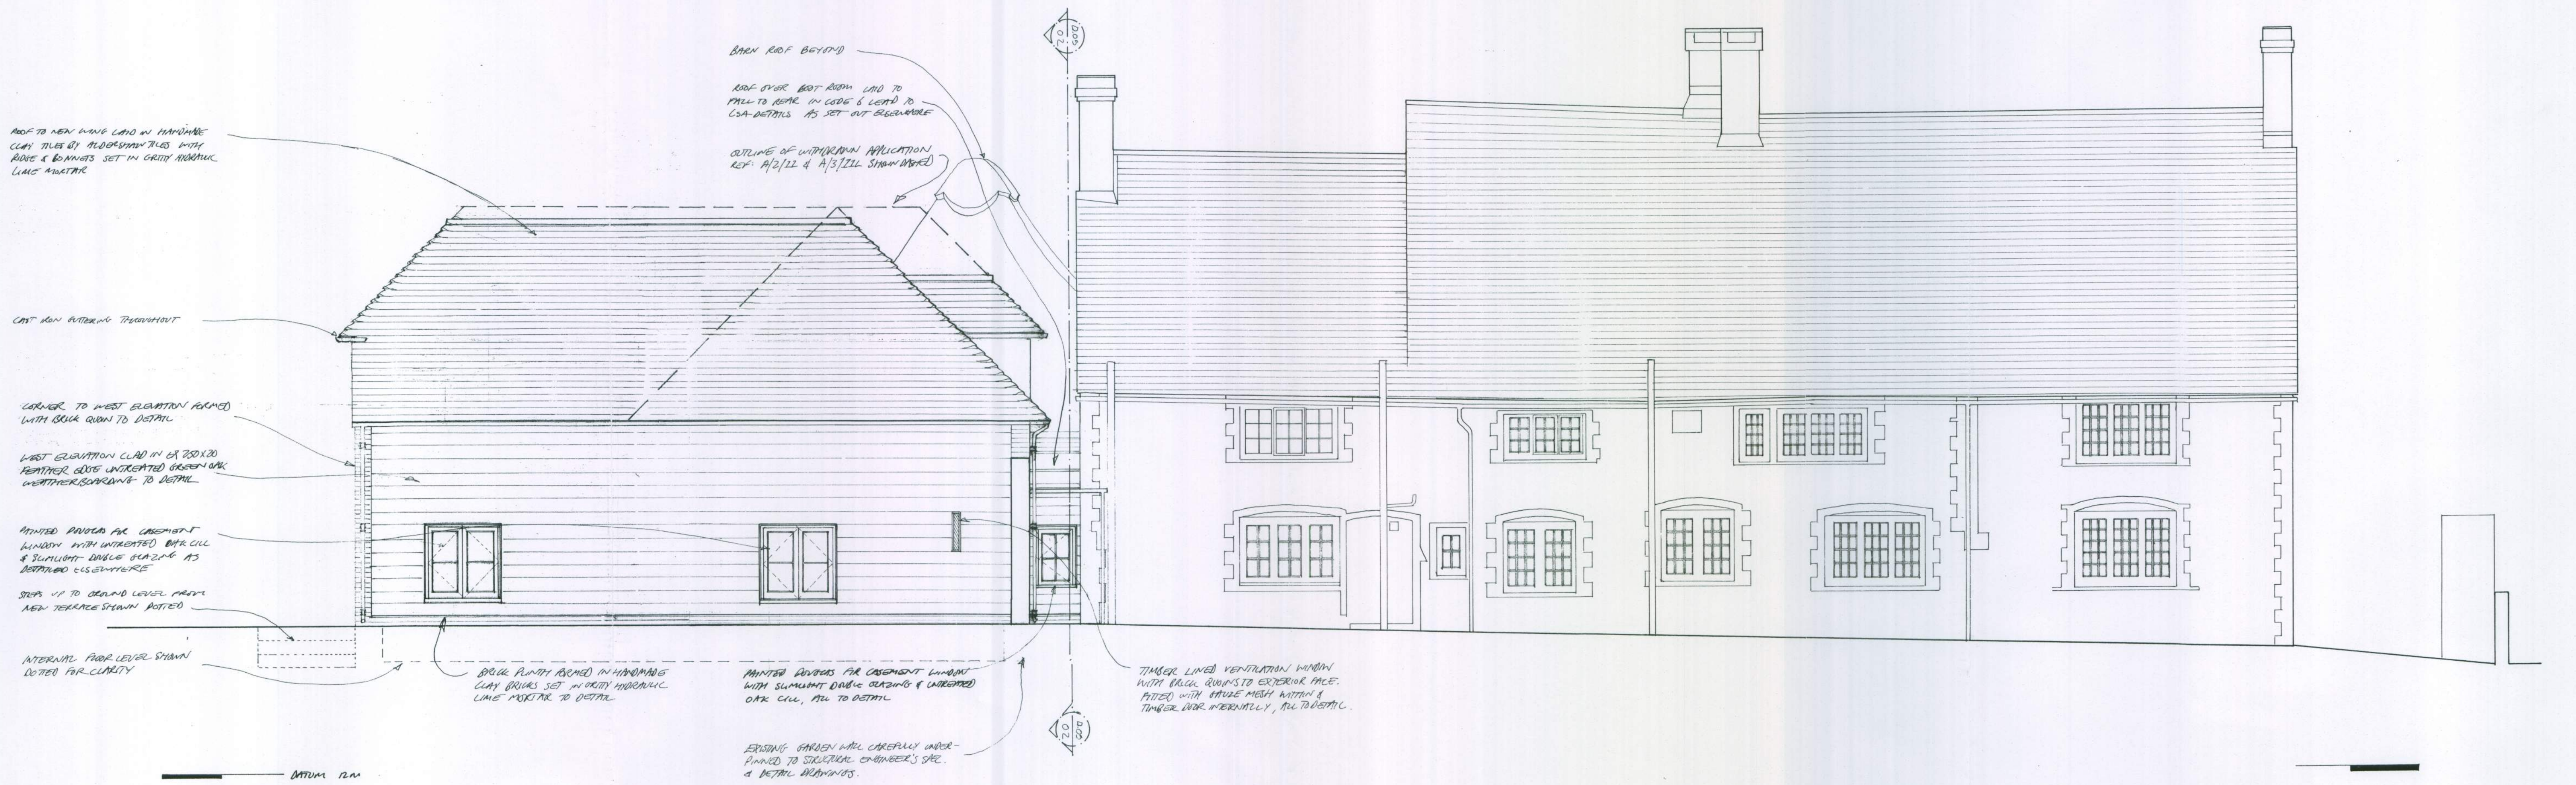

19.11: REV B: WEST ELEVATION & EAST CHABLE AMENDED
 BY: A. NEW, A. NEW
 FOR PLANNING & LISTED BUILDING CONSENT
PIGEON HOUSE, ANGMERING
 SCALE - 1:50 @ A1 DRAWN - SEPT 2020 DWG - P04-MH/Dot-B
 AS PROPOSED: EAST & WEST ELEVATIONS
MALCOLM SIMMONDS ARCHITECTS