




Unit Type 2
Plot 2&3

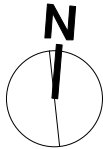

Floor to Ceiling Heights: 2.4m
First Floor Depth: 300mm

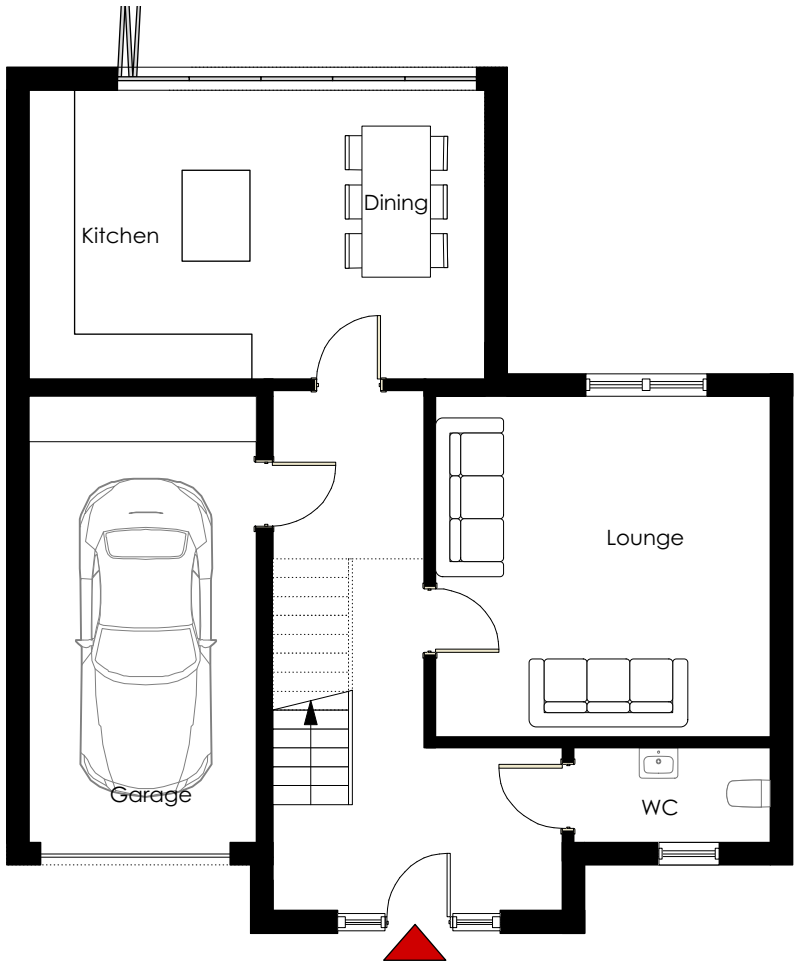

Ground Floor (GIA 86m² of which 18m² is garage)

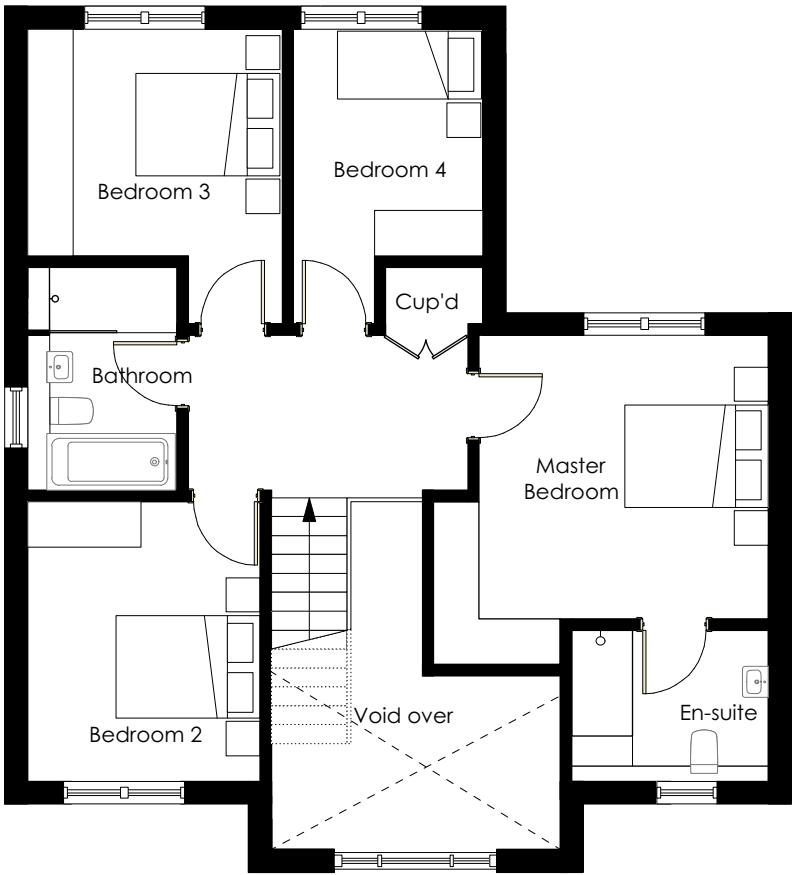

First Floor (GIA 76m²)

Total GIA: 162m²

F	Kitchen Bi-fold doors extended	03/07/19
E	Amended following client comments 11/06/19	17/06/19
D	Client Amendments following design meeting	10/06/19
C	Client Amendments following design meeting	05/06/19
B	Elevations changed	21/05/19
A	Changes to plans and elevations, area reduced	16/05/19
Rev	Amendments	Date

© Nye Saunders Ltd - Chartered Architects

Do not scale from this drawing except for Planning Application purposes All dimensions are to be verified prior to construction This drawing is prepared for Local Authority approval on behalf of the applicant named below and/or named on the planning or building regulation application forms and may be used for no other purpose. The copyright of the drawing and designs remains the architect's. All copies are for information only about the application; they may be used for no other purpose without the express written permission of Nye Saunders Ltd Chartered Architects.	Project	Project No.	Drawing No.	Revision.	Date	 3 Church Street, Godalming, Surrey. GU7 1EQ Web: www.nyesaunders.co.uk e-mail: info@nyesaunders.co.uk Tel: 01483 418600
	Dapper Lane	19309	P104 F	F	May '19	
	Drawing Title	Scale	Paper Size	Drawn By	Checked By	
	Unit Type 2 - Plans	1:100	A3	KC	MG	