

1.8m Closeboard fence

Street Signage

Site Entrance
Existing gate replaced with a new gate

1.8m Closeboard fence
1.2m Post and Rail at the front
(Towards the road)

J	Fence Line Ammended	19/07/19
I	Boundary Treatments labeled	16/07/19
H	Driveway and Road ammended. Sewage treatment added	05/07/19
G	Red line amended, fence added west of plot 5	03/07/19
F	Amended following client comments	27/06/19
E	Amended following client comments 11/06/19	17/06/19
D	Hamerhead amended, parking spaces amended	10/06/19
C	Parking added to existing building, road straightened, some plots moved away from the road.	24/05/19
B	Drives Separated. All houses moved further east. Visitor spaces moved. Pathway added at entrance to site	21/05/19
A	Changes to House Plans, Visitor spaces added	16/05/19

Rev	Amendments	Date



Grey Smooth Flags
Paving Tile

Existing hedgerow and
3m fence

Resin Bound Gravel

Tarmac Road (Black)

Sewage Treatment

New Parking for
existing house

Existing hedgerow

Plot areas

Plot 1:	785m ²
Plot 2:	607m ²
Plot 3:	635m ²
Plot 4:	688m ²
Plot 5:	481m ²
Plot 6:	547m ²

Total 3758m²


GIA

Plot 1:	178m ²
Plot 2:	162m ²
Plot 3:	162m ²
Plot 4:	178m ²
Plot 5:	159m ²
Plot 6:	159m ²

Total 998m²

0m 10m 20m 50m

Scale 1:500
© Nye Saunders Ltd - Chartered Architects

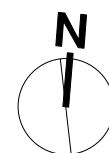

Do not scale from this drawing except for Planning Application purposes All dimensions are to be verified prior to construction This drawing is prepared for Local Authority approval on behalf of the applicant named below and/or named on the planning or building regulation application forms and may be used for no other purpose. The copyright of the drawing and designs remains the architect's. All copies are for information only about the application; they may be used for no other purpose without the express written permission of Nye Saunders Ltd Chartered Architects.	Project Dapper Lane Drawing Title Site Plan	Project No. 19309 Scale 1:500	Drawing No. P101 J Paper Size A3	Revision. J Drawn By KC	Date May '19 Checked By MG	Nye saunders chartered architects 3 Church Street, Godalming, Surrey. GU7 1EQ Web: www.nyesaunders.co.uk e-mail: info@nyesaunders.co.uk Tel: 01483 418600
--	--	--	---	----------------------------------	-------------------------------------	---