


Road 1

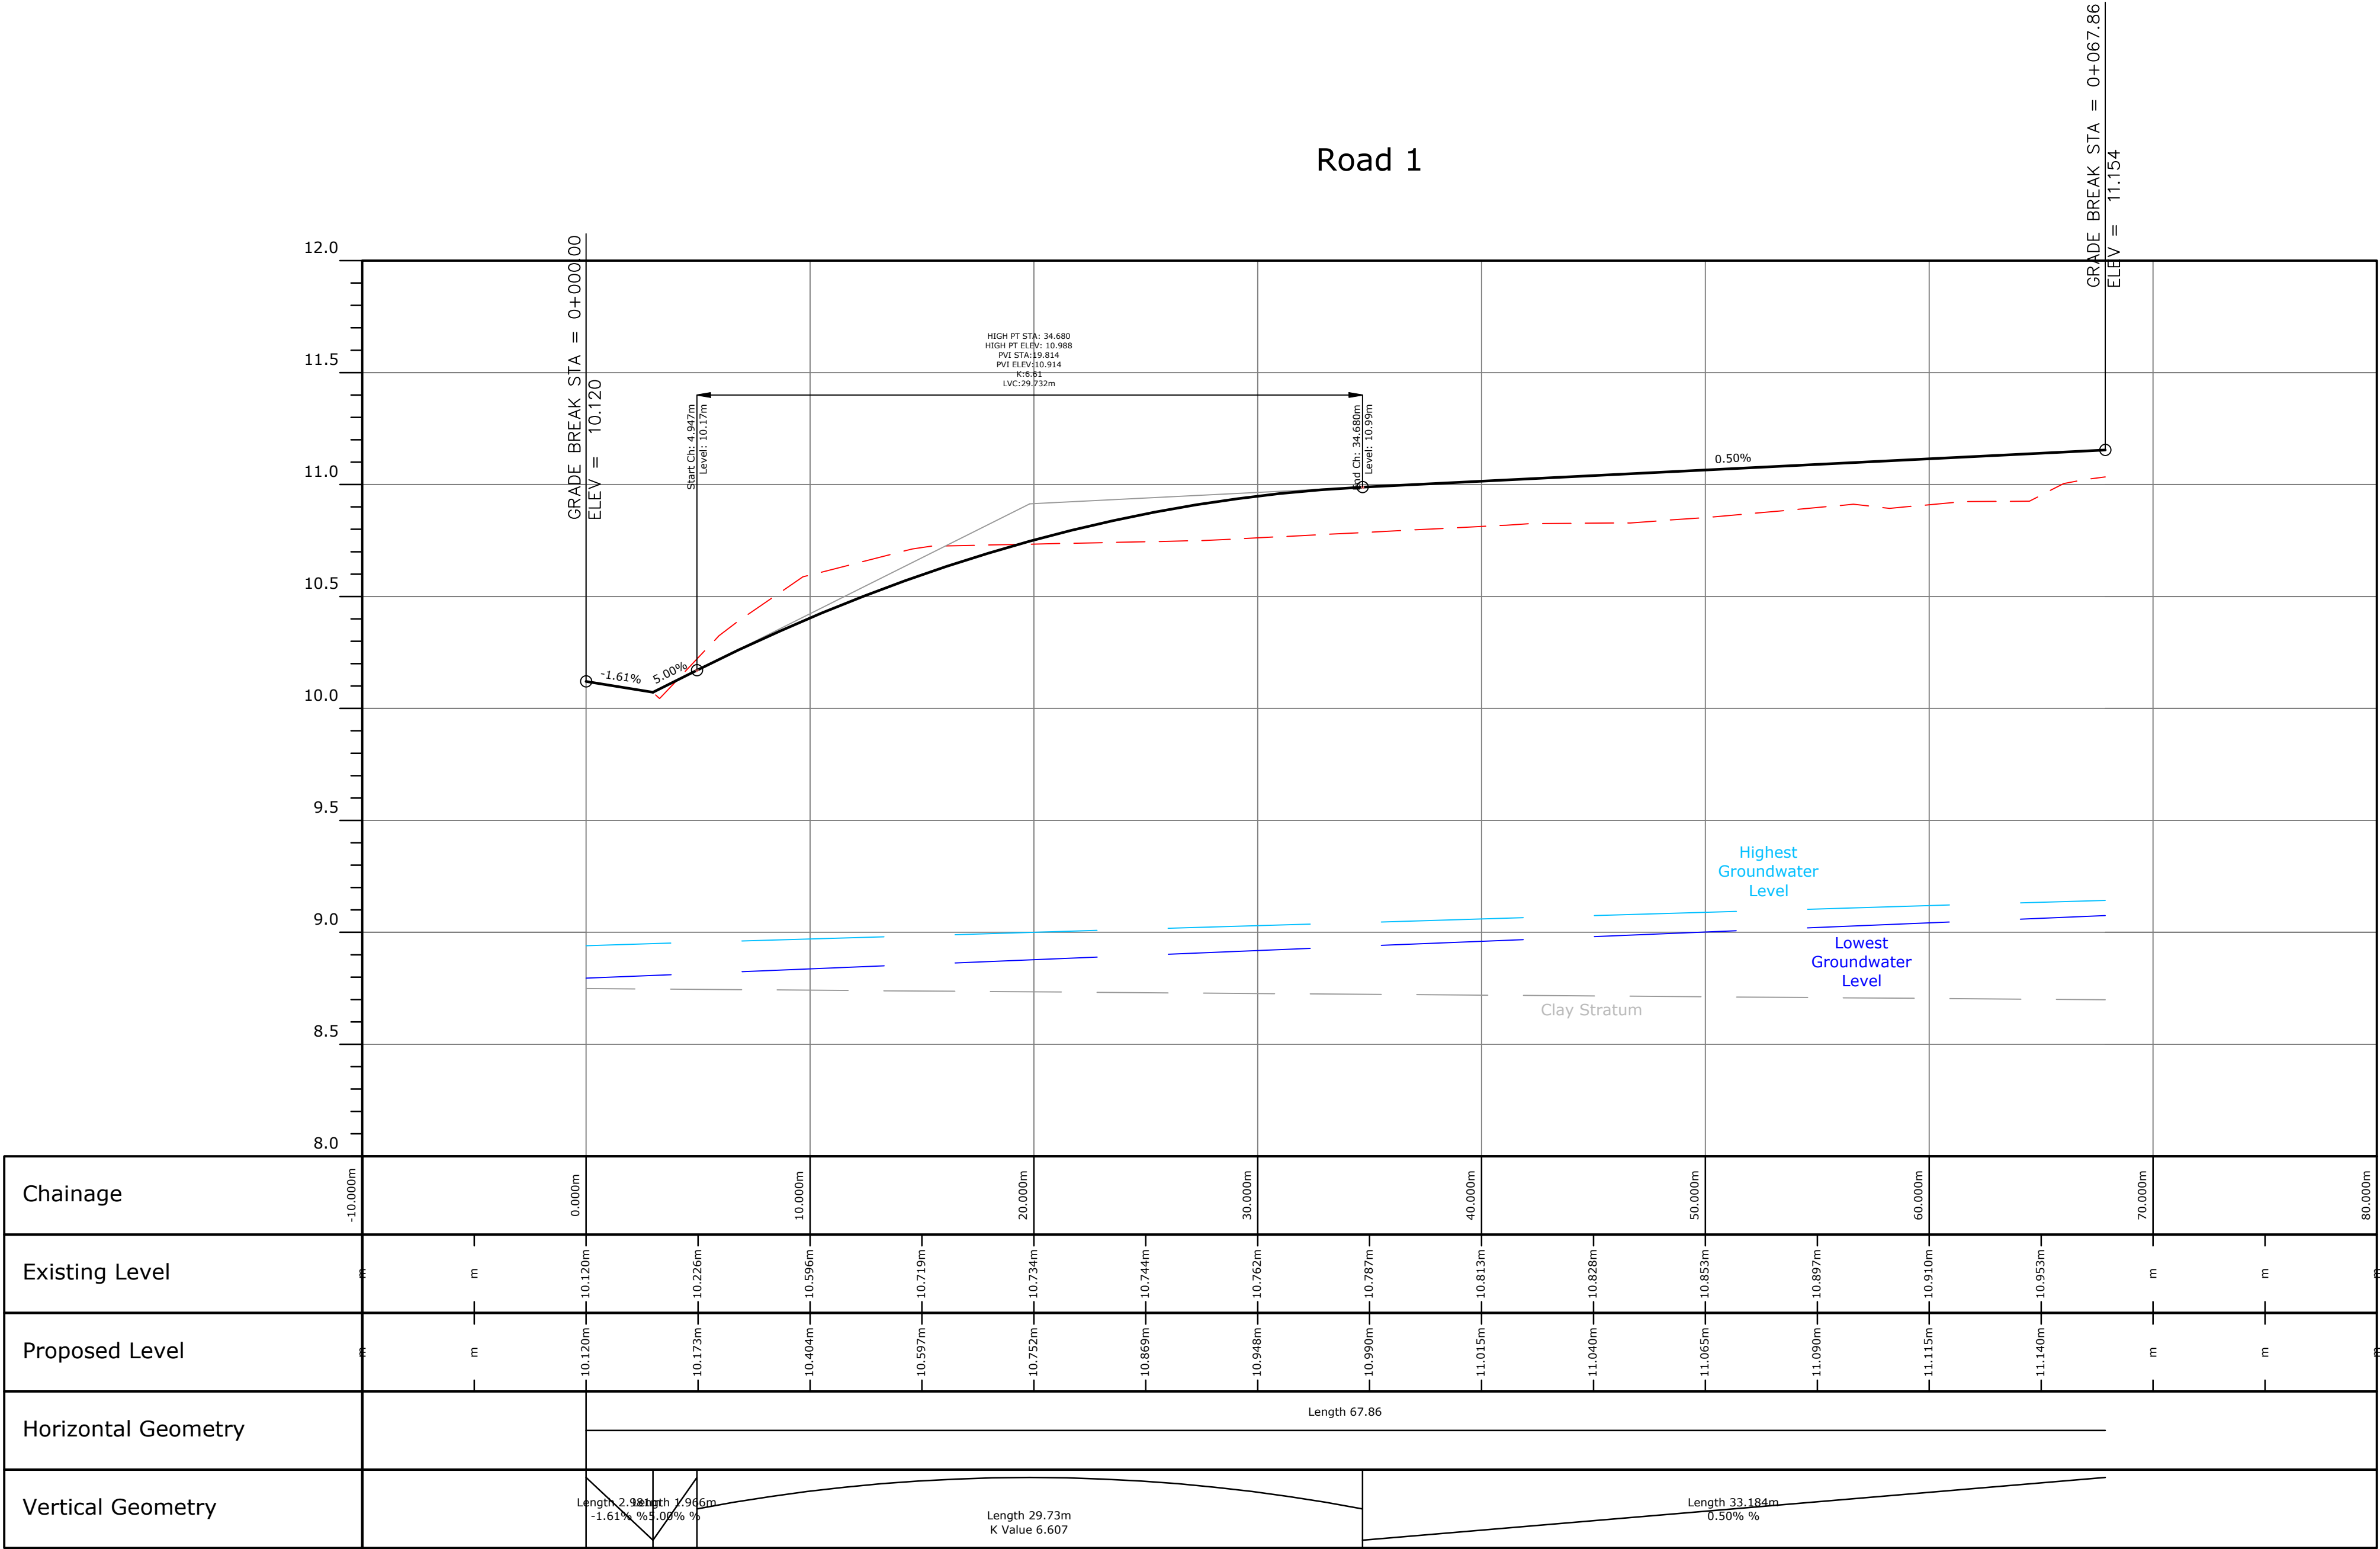

NOTES

1. All dimensions are in meters unless expressed otherwise and all levels are shown in meters above Site Datum.
2. Do not scale from this drawing.
3. Proposed road levels are to channel and/or crown of alignment, unless otherwise expressed.
4. The contractor is to verify the setting out prior to commencing construction and is to bring any discrepancies to the attention of the engineer.
5. Where the offset from one string to another is dimensioned as tapering the offset shall vary linearly unless noted otherwise.

A	Revised to Client comments	RS	KBL	KBL	19/07/19
Rev	Amendment	Drawn	Checked	Approved	Date



Civil Engineers & Transport Planning

Thorogood House, 34 Tolworth Close, Surbiton, Surrey, KT6 7EW
Telephone: 0208 339 7899 Fax: 0208 339 7898
e-mail: info@lanmor.co.uk
www.lanmor.co.uk

Countyoak Homes Ltd

Dappers Lane
Angmering

Setting Out Layout
Road Long Section

Sheet 2 of 4

DRAWN	RS	CHECKED	KBL	APPROVED	KBL
DATE	Jul-19	DATE	Jul-19	DATE	Jul-19
SCALE	H 1:200 V 1:20	PRJ No.	191183	SIZE	REV
DWG No.	191183/310/01			A1	A