



Road 1 Ch 50.00

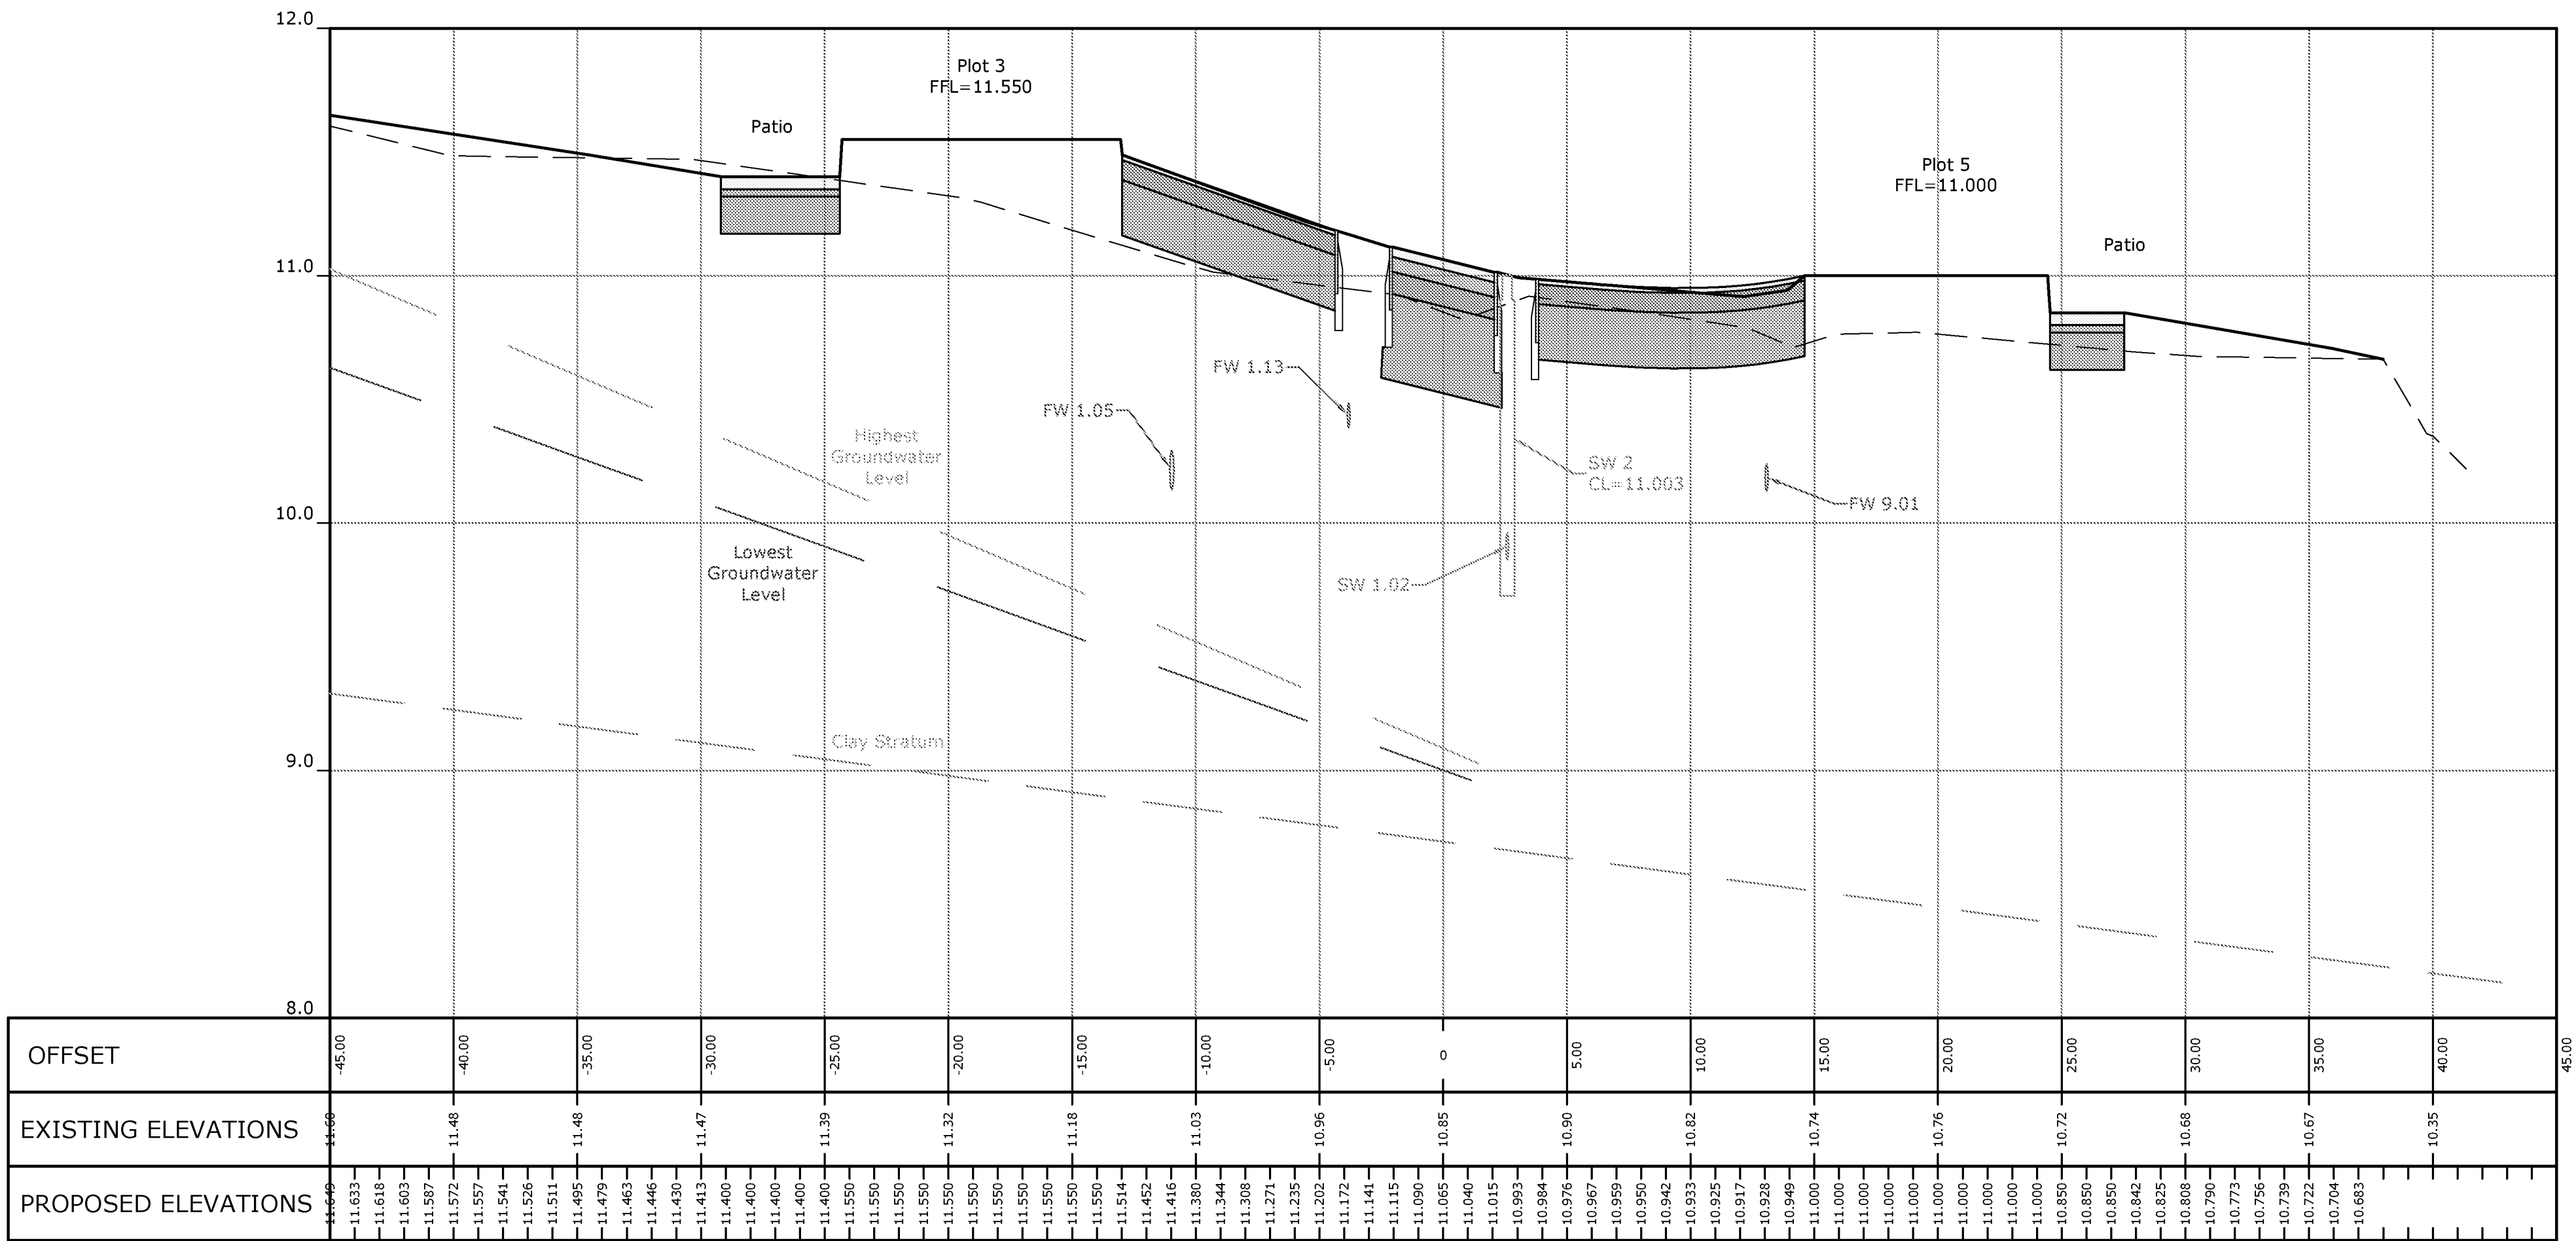

Road 1 Ch 60.00

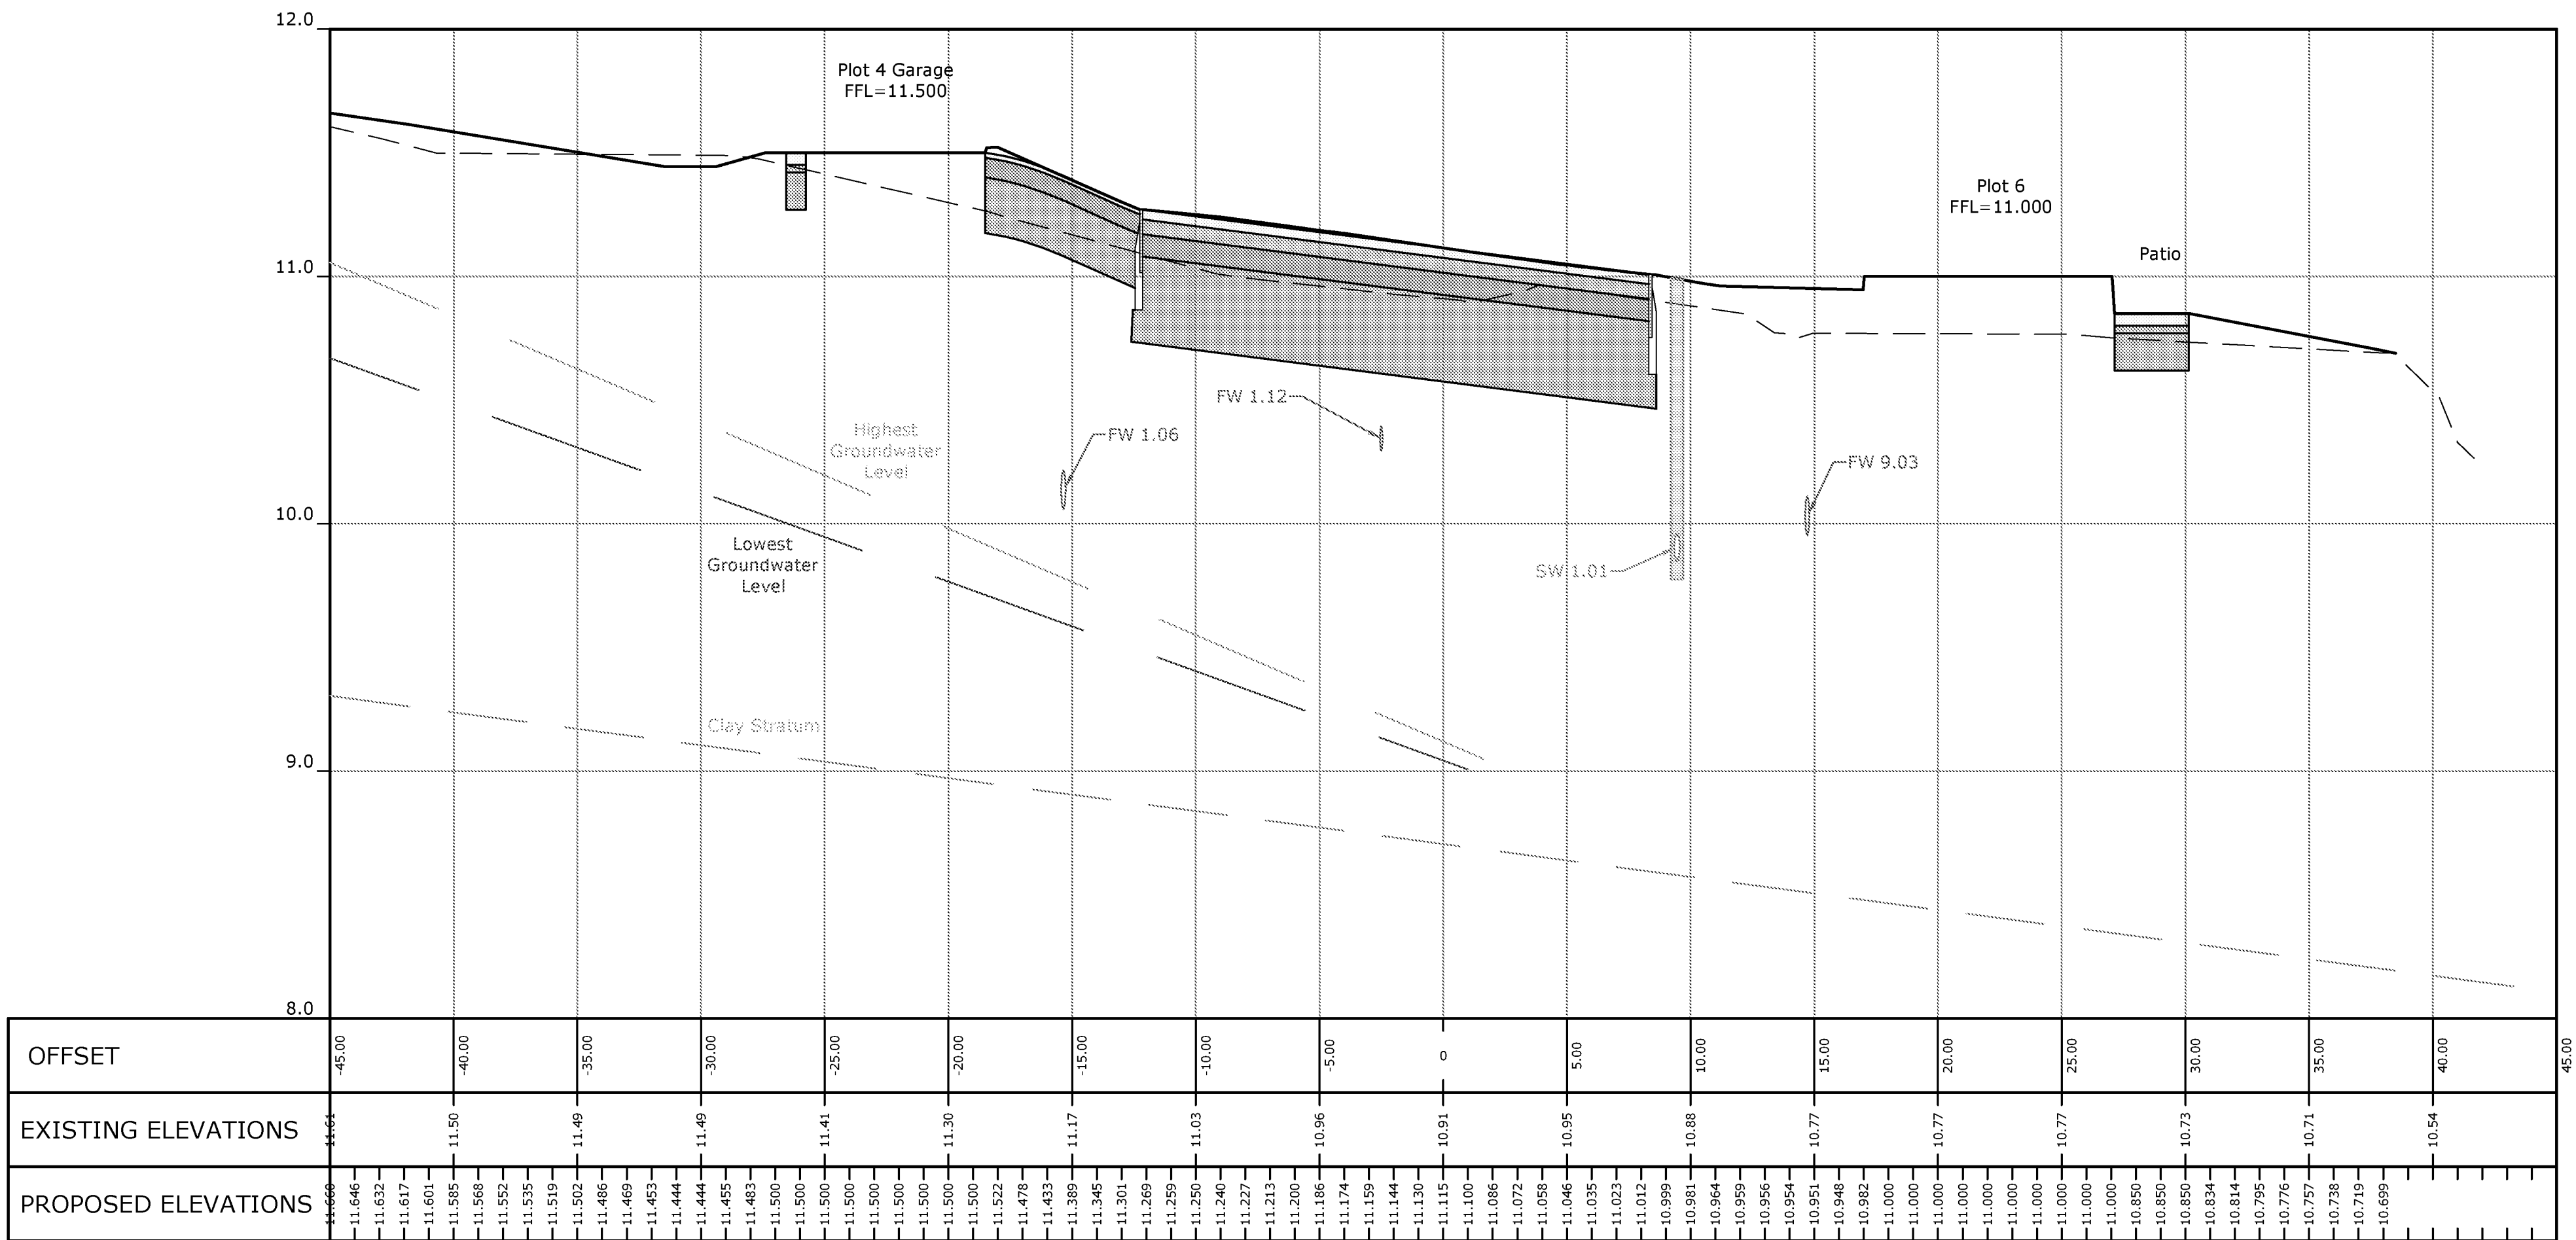

NOTES

KEY:

- Existing Ground Level
- Proposed Ground Level
- Surface Course
- Binder Course
- Base
- Sub-base
- Capping
- Topsoil
- Filter Drain

A	Revised to Client comments	RS	KBL	KBL	19/07/19
Rev	Amendment	Drawn	Checked	Approved	Date

LANMOR Consulting
Civil Engineers & Transport Planning
Thorogood House, 34 Tolworth Close, Surbiton, Surrey, KT6 7EW
Telephone: 0208 339 7899 Fax: 0208 339 7898
e-mail: info@lanmor.co.uk
www.lanmor.co.uk

Countyoak Homes Ltd

Dappers Lane
Angmering
Setting Out Layout
Road Cross Sections

Sheet 4 of 4

DRAWN	RS	CHECKED	KBL	APPROVED	KBL
DATE	Jul-19	DATE	Jul-19	DATE	Jul-19
SCALE	H 1:200 V 1:20	PRJ No.	191183	SIZE	REV
DWG No.	191183/320/02			A1	A