






Scale Bar 1:50

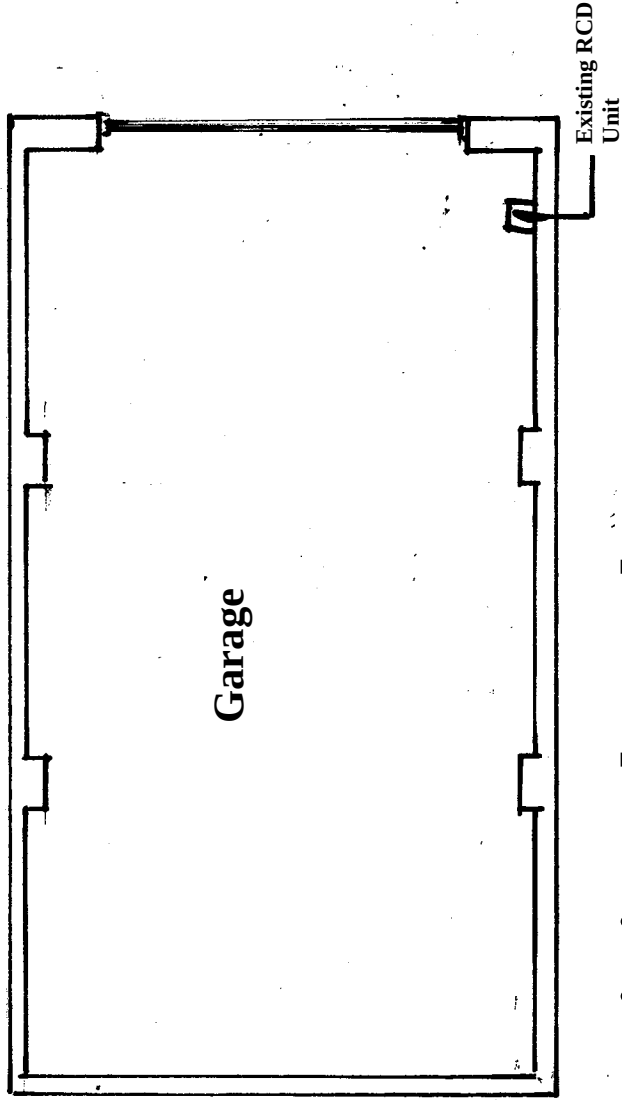

Existing Floor Plan

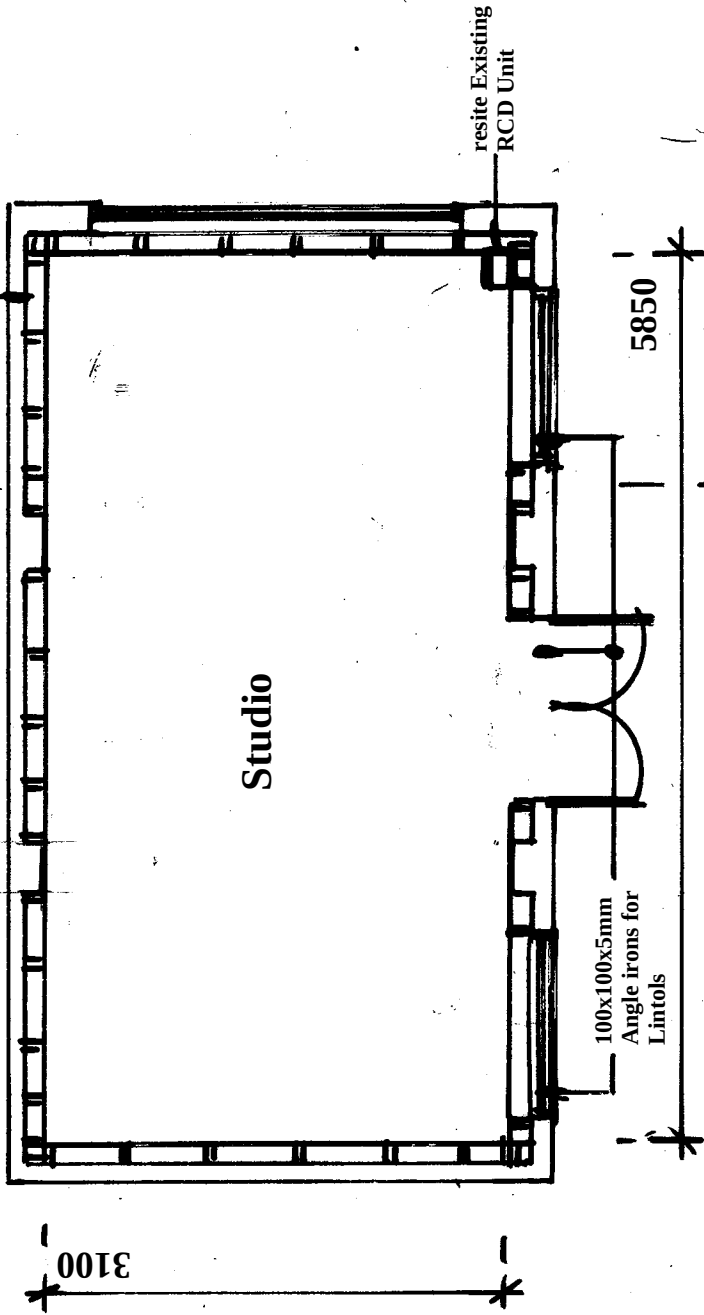

Proposed Floor Plan

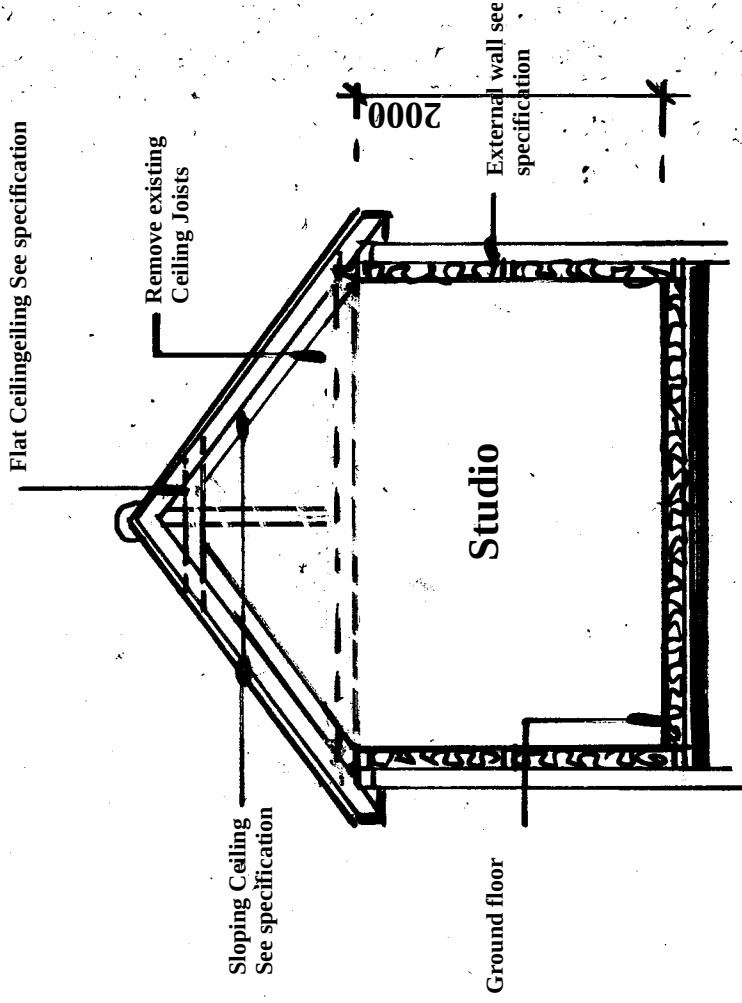

Section X-X

Amendments			Date
Client			

Mr Esho

Site Address

1 Drift road
Worthing
West Sussex
BN12 6RD

Proposal Garage Conversion

Drawing Title Existing / Proposed Plan

Date 19/07/26

Drawn

S. Burrows

Scales

1:50 on A3

DWG NO. S13552/1

REV