


ARUN DISTRICT COUNCIL

No.	A	10700A
RECEIVED	107000	

Element 'A' - Omitted

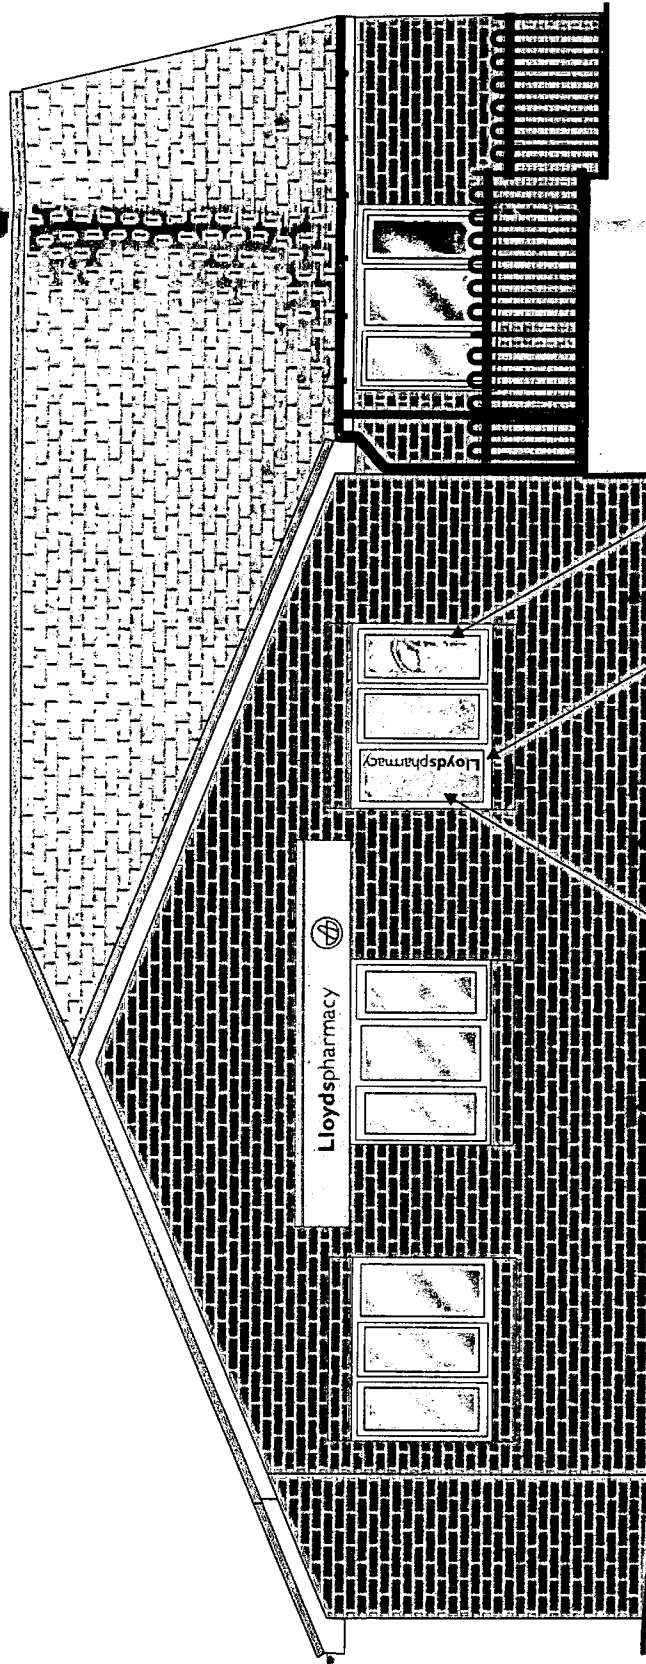

1:75


6 off windows backed with
Pantone 324c vinyl, sizes;
510x1220mm,
435x1130mm,
420x1135mm,
500x1220mm,
& 2 off 430x1140mm.

2 off applied
white vinyl logos
diameter 550mm.

2 off sets
of Lloyds pharmacy text
in applied Lloyds green vinyl
cap height 110mm.



Section Through Fascia
Scale 1:10

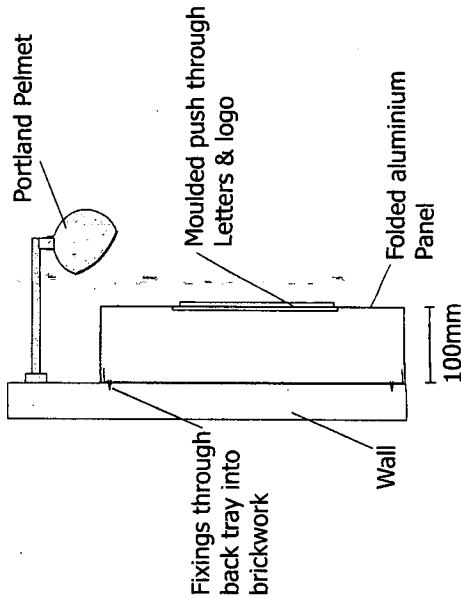

Reference Information	
Colours	green vinyl to match Pantone 330c (3M Scotchal ref:100-1125)
	Pantone 324c
	white gloss vinyl (3M Scotchal ref:220-10)

1:25
Element 'B' - 1 off internally illuminated folded aluminium fascia panel size 3800x450mm.
With moulded text & fret cut logo to be externally illuminated by Portland pelmet.
Text height 190mm, logo diameter 310mm, spread of text 2050mm, O/A spread 2300mm.