


boundary



boundary

FRONT ELEVATION 1:100

SIDE

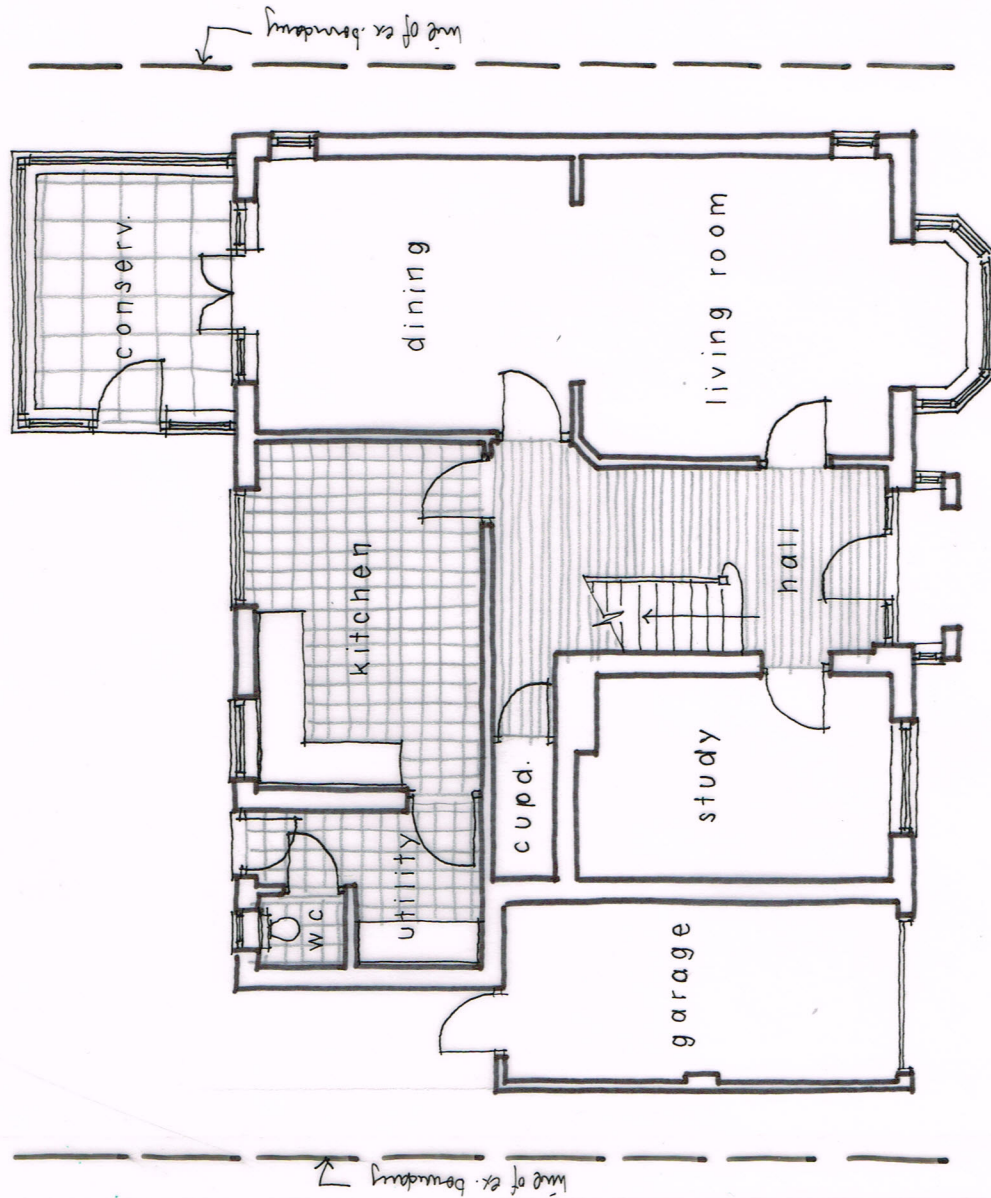

GROUND FLOOR PLAN 1:100@ A3

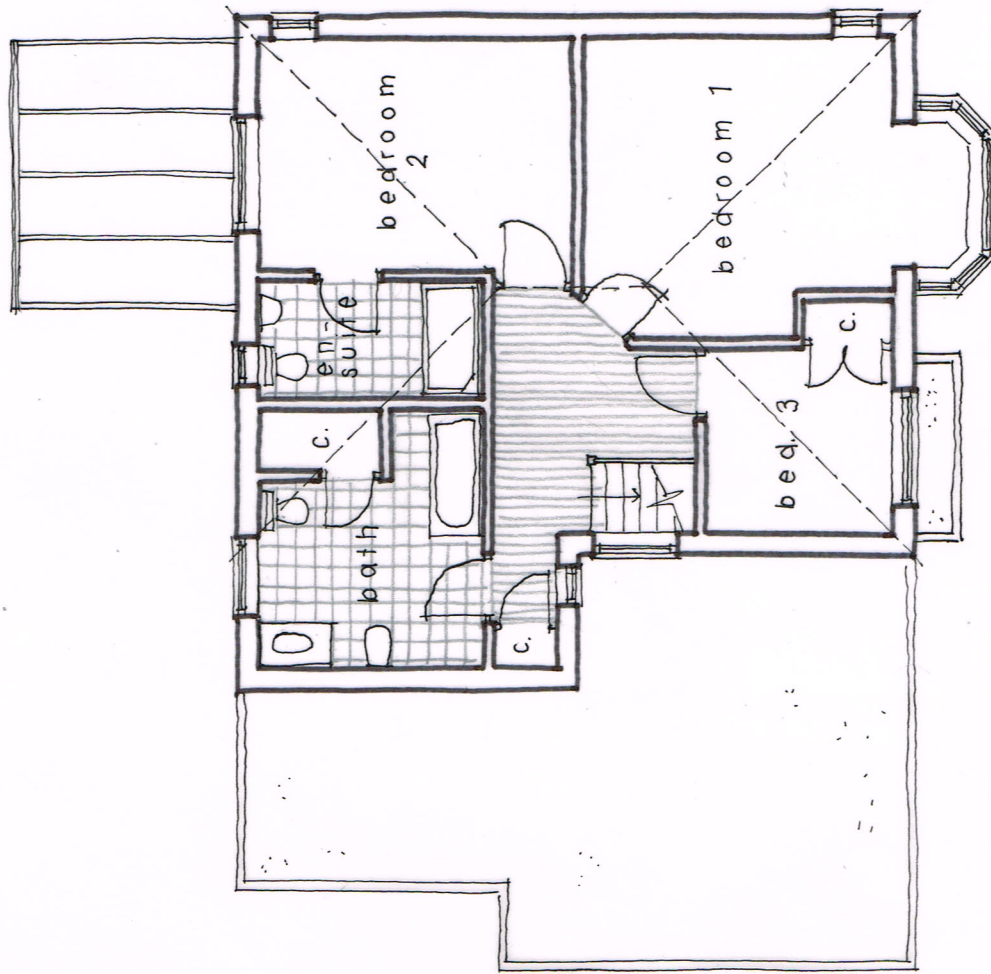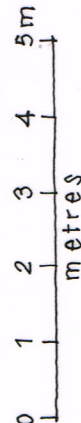

1st FLOOR PLAN

5 MILL ROAD, ANGMERING
Existing details 01 A

Revising A - 1st floor side window omitted 18/8/14

July 2014