


NOTE:

- TO MITIGATE FOR THE LOSS OF ANY HEDGES & TREES, RETAINED HEDGE LINES WILL BE STRENGTHENED AND CONNECTED WHERE POSSIBLE, & A NEW HEDGE WILL BE PLANTED TO FORM A NORTHERN BOUNDARY OF NATIVE SPECIES, HAWTHORN, BLACKTHORN, HAZEL, HOLLY, ROWAN, ELDER, HONEYSUCKLE & DOG ROSE.
- THE WILDFLOWER MEADOW TO THE REAR GARDENS WILL COMPRISE EMORSGATE SEED MIXES AS RECOMMENDED BY ECOLOGIST:
EM6 - MEADOW MIXTURE FOR CHALK AND LIMESTONE SOILS
EM18 - ST CATHERINE MIXTURE (LIMESTONE GRASSLAND)
EN1 - SPECIAL POLLEN AND NECTAR MEADOW MIXTURE

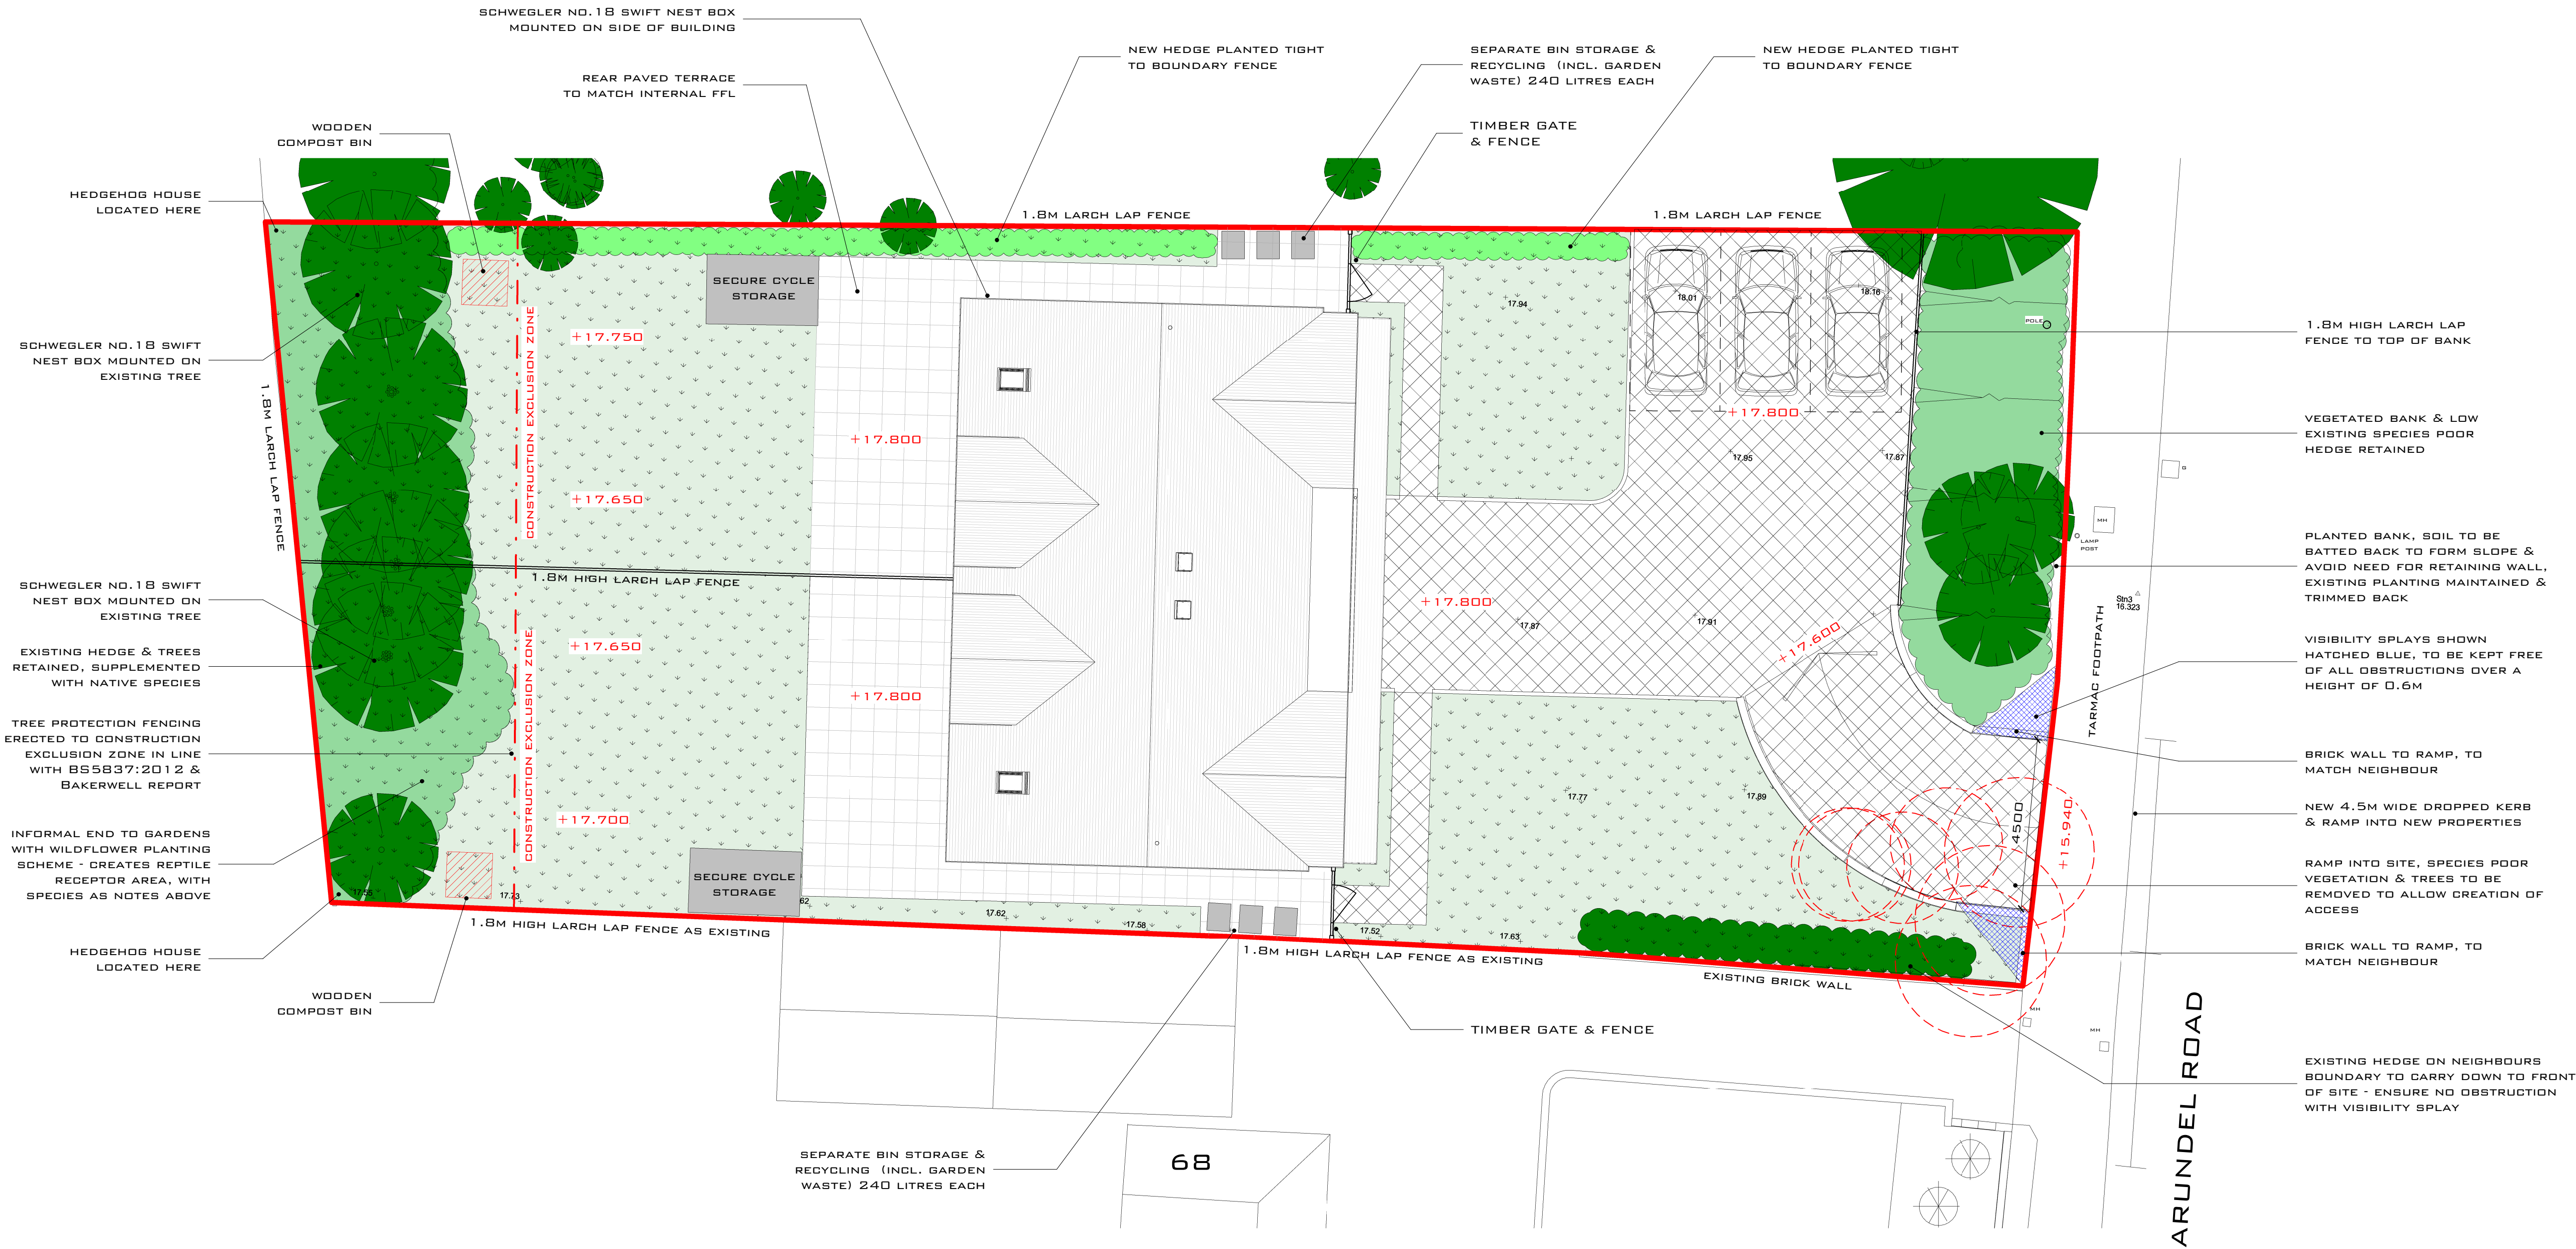


PROPOSED LANDSCAPING PLAN

1 : 100 @ A1

NOTES:

- ALL DIMENSIONS ARE IN MM, UNLESS STATED OTHERWISE.
- ANY ERRORS OR OMISSIONS TO BE NOTIFIED TO CITYZEN IMMEDIATELY.
- CITYZEN LIMITED IS NOT RESPONSIBLE FOR ANY BUILDING WORK THAT IS CARRIED OUT ON SITE.

LEGEND

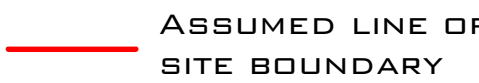

NOTE:

TO BE READ IN CONJUNCTION WITH BAKERWELL ECOLOGICAL REPORT

REV	DATE	REVISION	DRAWN	CHECKED	APPROVED

COPYRIGHT CITYZEN LIMITED



CLIENT:
CHESTERMAN HOMES

DESIGNER:
ROMAN SCHNECKER

PROJECT:
LAND TO THE NORTH OF
68 ARUNDEL ROAD
ANGMERING
BN16 4LL

TITLE:
PROPOSED SITE LANDSCAPING PLAN

SCALE:
AS INDICATED @ A1

DATE:
14.08.19

PURPOSE OF DRAWING:
PLANNING

DRAWING: PROJECT REF - DRS NO. (REVISION)
1802 - PL - 158 -

