
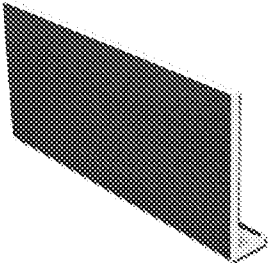
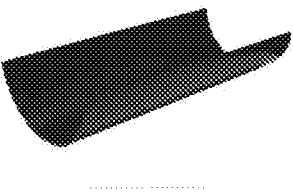
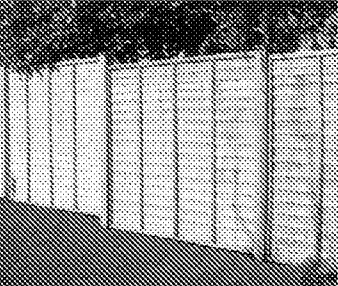




MATERIAL SCHEDULE

PROJECT: 68 ARUNDEL ROAD, ANGMERING
PROJECT REF: 1802 (A/161/18/RES)
DATE: 14.08.19

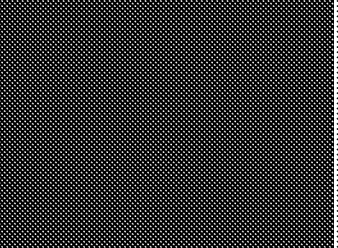

ITEM	DESCRIPTION / TYPE	COLOUR / FINISH	USE	SAMPLE
FACE BRICK	18STOCK	BEXHILL RED A4010A, LAID STRETCHER BOND	ALL NON CLAD EXTERNAL WALLS	
TILES	WIENERBERGER 'CALDERDALE EDGE' LARGE FORMAT ROOF TILE	DARK GREY	ROOF	
CLADDING	MARLEY CEDRAL LAP CLADDING	C18 'SLATE GREY' 190MM WIDE X 10MM THK	SOME WALLS	

FASCIA & SOFFIT	UPVC	DARK GREY	ALL	
GUTTERS AND RAINWATER PIPES	UPVC	BLACK	ALL	
FENCES	LARCH LAP FENCE	TIMBER – TO MATCH EXISTING SOUTHERN BOUNDARY	TO ALL REAR GARDEN BOUNDARIES UNLESS NOTED OTHERWISE	
WINDOW & DOOR FRAMES	WINDOWS BY JOHN FREDERICKS, THE ULTIMATE COLLECTION, ULTIMATE SYSTEM 10, UPVC, BEVELLED FRAMES	EXTERNAL FINISH TO BE GREY, RAL 7016 INTERNAL FINISH TO BE WHITE RAL 9010	WINDOW AND DOOR FRAMES	

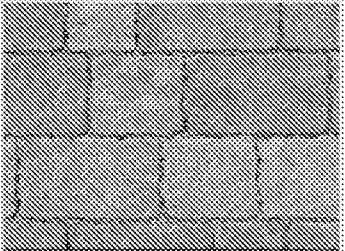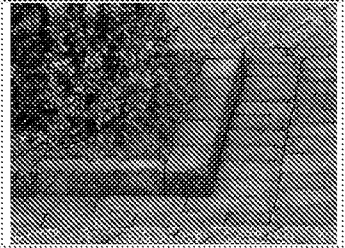RAMP AND PARKING	MARSHALLS DRIVESETT TEGULA PRIORA PERMEABLE BLOCK PAVING	COLOUR: TRADITIONAL SIZE: MEDIUM	RAMP AND PARKING	
PERIMETER EDGING & KERBS	MARSHALLS DRIVESETT KERB EDGING	PENNANT GREY	ALL KERBS BETWEEN PAVED AREAS AND GRASS	
PATIO PAVING	MARSHALLS INDIAN SANDSTONE PAVING	BROWN MULTY	REAR PATIOS	