

PROPOSED ELEVATIONS 1:100@ A3

0 1 2 3 4 5m
metres




SIDE (n)

SIDE (s)


SCHEDULE OF FINISHES

- | | | |
|--------------|---|--|
| ELEVATIONS | - | face brickwork |
| WINDOW/DOORS | - | white PVCu plastic double glazed |
| FLAT ROOF | - | high performance felt or composite GRP |
| EAVES | - | white PVCu and double glazed |
| R/W GOODS | - | white square line guttering with 63mm diameter downpipes |

THE CONTRACTOR IS TO PROVIDE SAMPLES FOR APPROVAL BY THE CLIENT AND THE LOCAL PLANNING AUTHORITY WHERE REQUIRED.

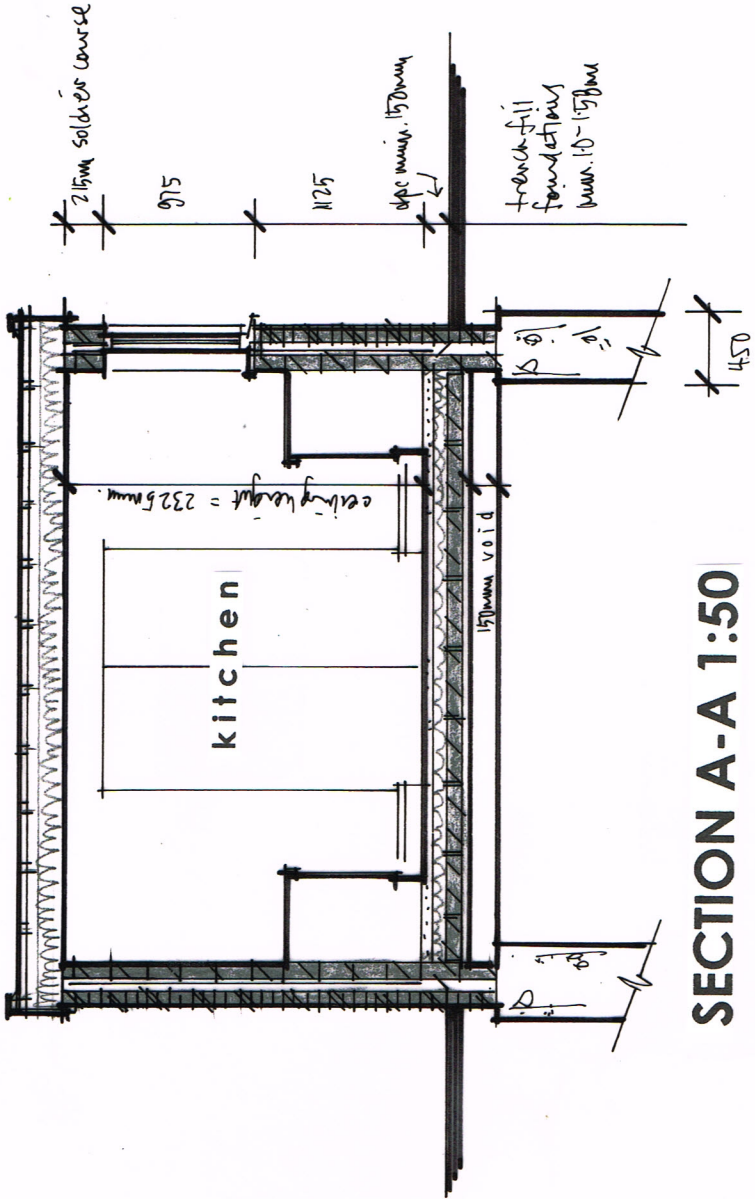

SECTION A-A 1:50

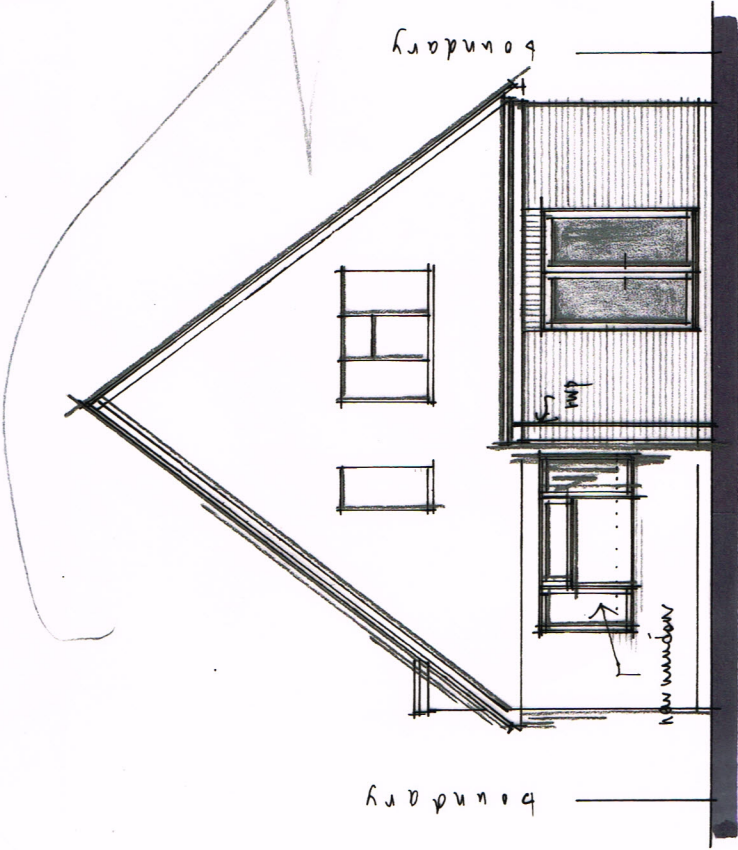

REAR (w)

Figured dimensions to take precedence over scaled dimensions. The contractor is to verify all dimensions on site before commencing any works. Any discrepancies whatsoever to be brought to the attention of the client immediately.

The copyright of this drawing is reserved and the drawing must not be disclosed without authority.

Project	5 BADGERS WALK, ANGMERING		
	Proposed single storey rear extension		
Client	Mr & Mrs Vincent		
Drawing no.	AM/BW/04	Date	June 2020
Scale	AS SHOWN		
Drawn By	WG		

WAYNE GANDER MCIAT
Chartered Architectural Technologist
98 Durrington Lane
WORTHING
West Sussex
BN13 2RQ
Tel/Fax 01903 694817
Email - waynegander08@gmail.com