


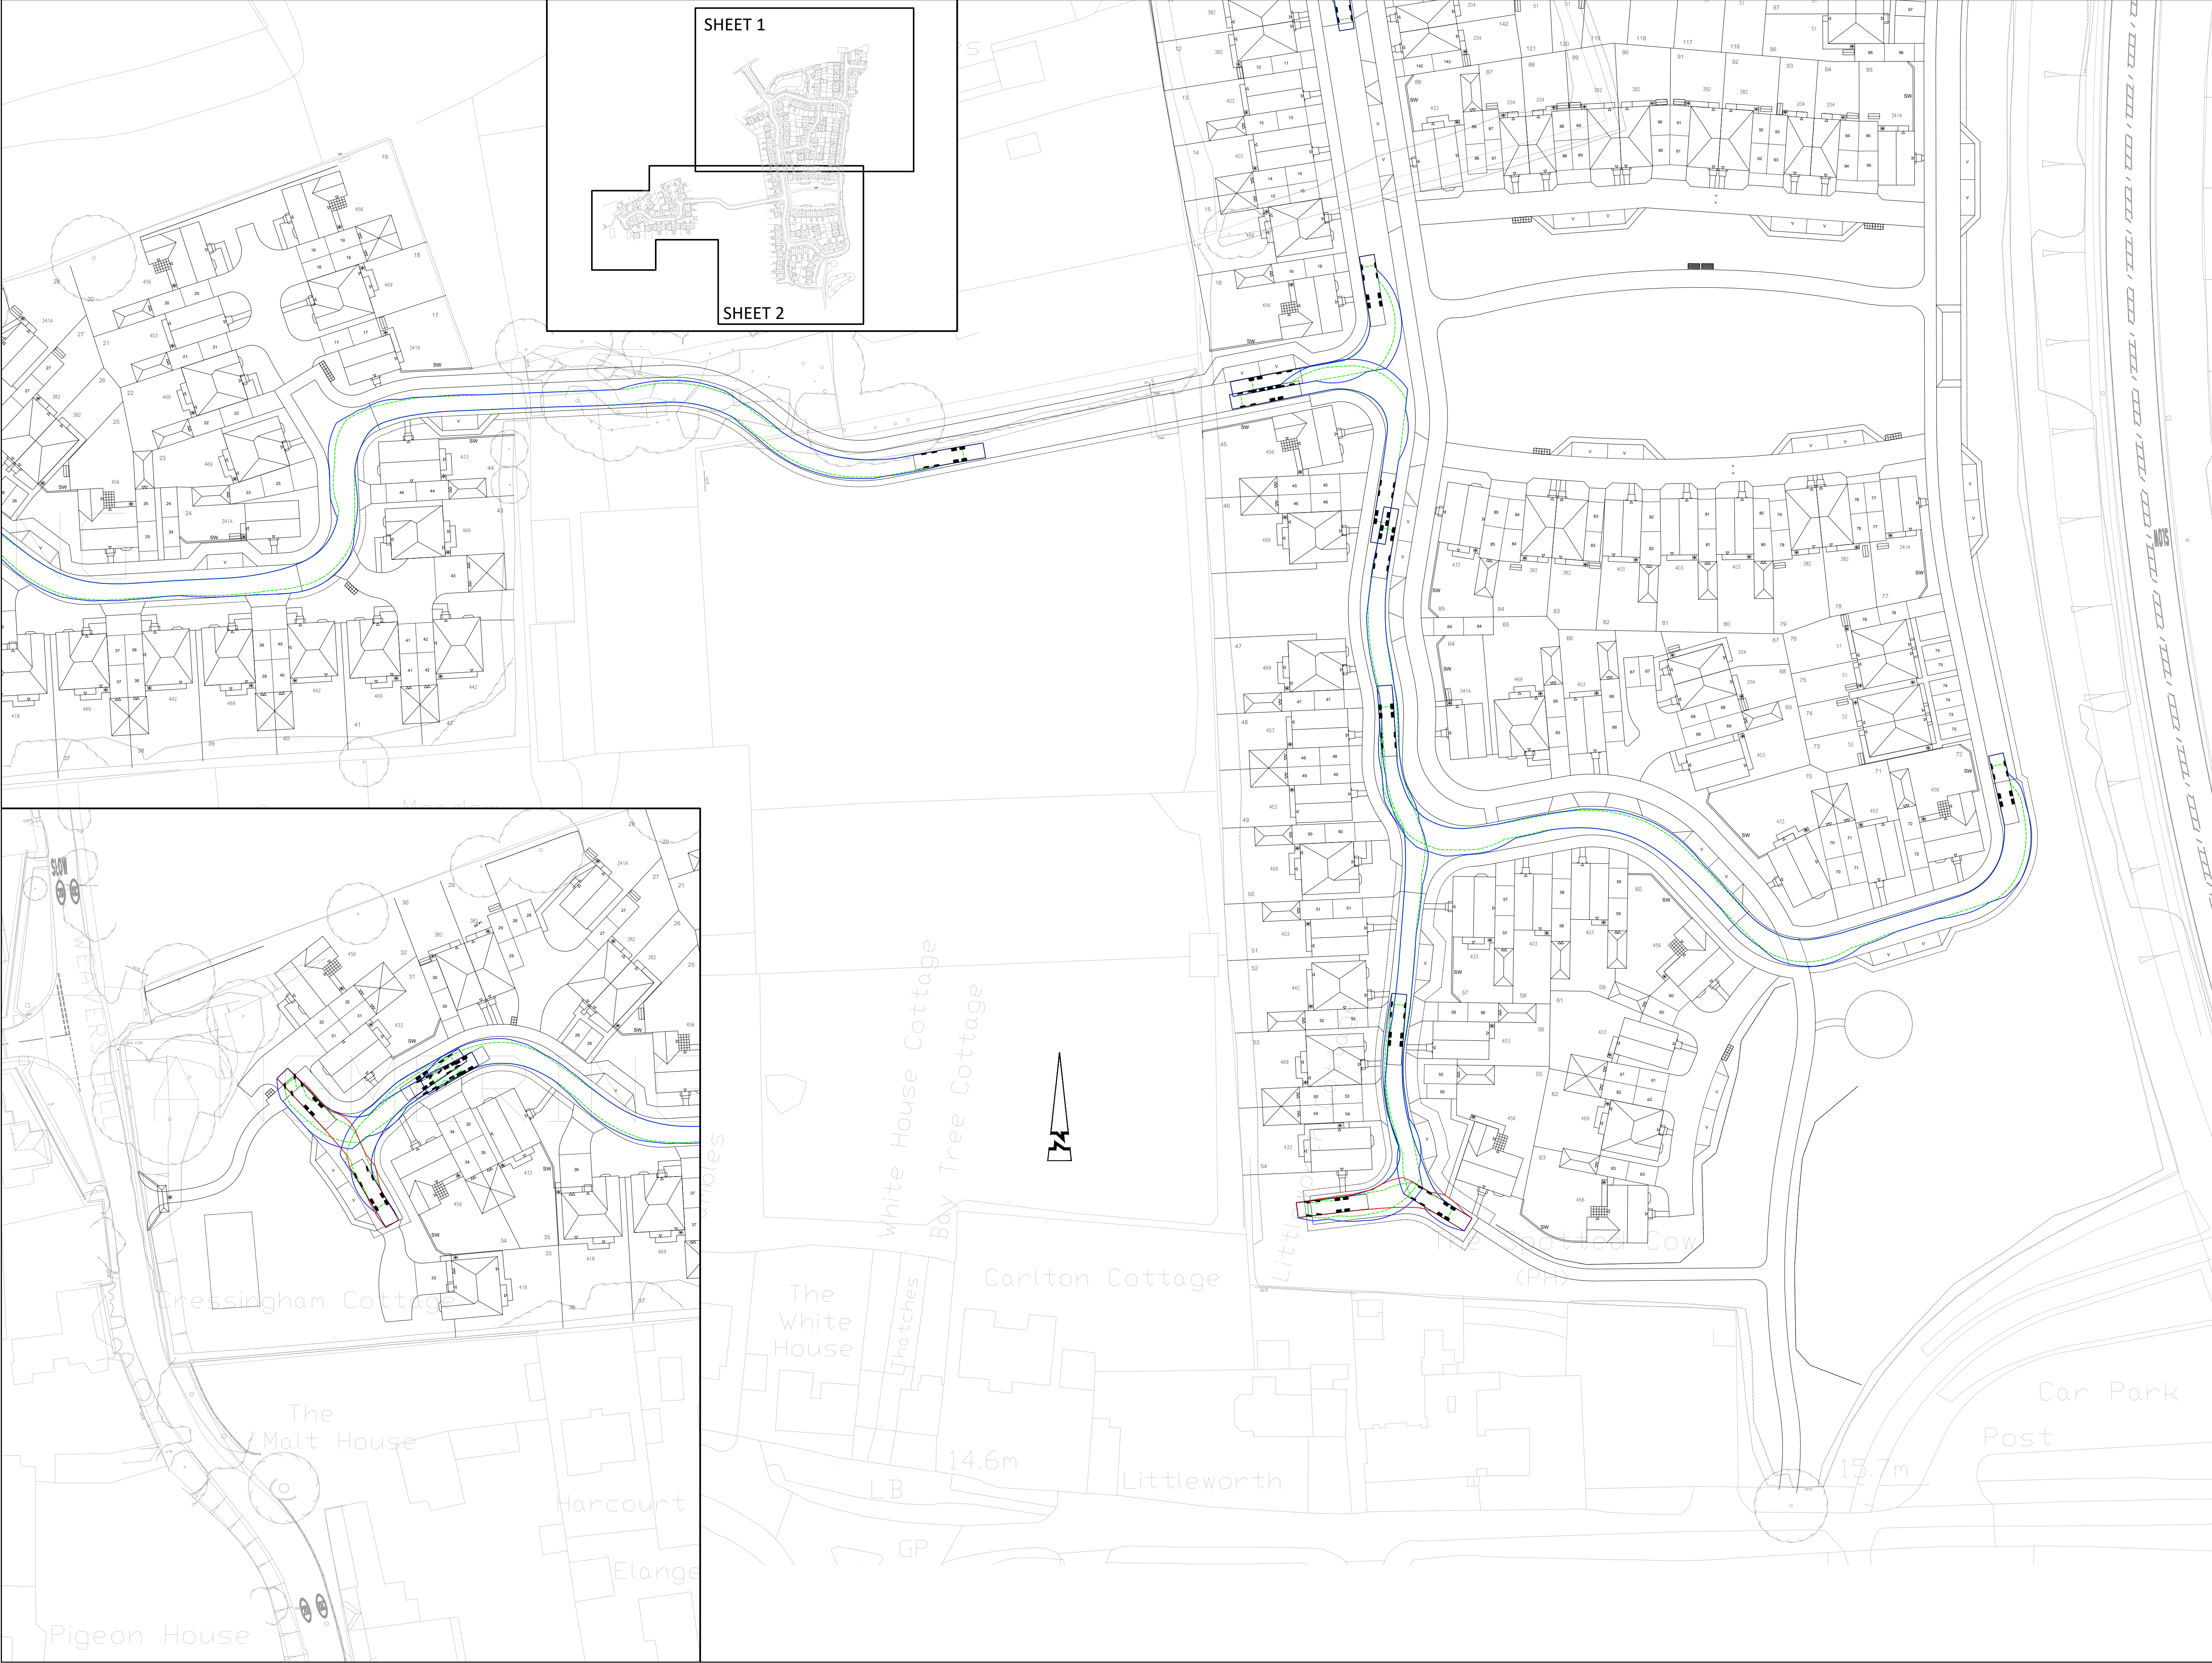

© ABLEY LETCHFORD PARTNERSHIP LTD.
This drawing should not be reproduced without consent.

GENERAL NOTES:
1. Do not scale.
2. Refer to all other Project Drawings and supporting notes.

WSSC Large Refuse Vehicle (4 axle)
Overall Length 11.900m
Overall Width 2.500m
Overall Body Height 2.741m
Min Body Ground Clearance 0.364m
Track Width 2.500m
Lock to lock time 6.00s
Wheel to Wheel Turning Radius 11.394m

P2	06.20	Tracking updated to suit new layout	DS	SL
P1	05.20	First Issue	SM	SL
Rev	Date	Description	Drawn	Checked

ABLEY LETCHFORD PARTNERSHIP
Consulting Engineers
3 Tealgate, Charnham Park
Hungerford, Berkshire RG17 0YT
www.alpce.co.uk Tel: 01488 684390

Client

**BARRATT
DAVID WILSON HOMES**

Project

WATER LANE, ANGMERING

Title

**LARGE REFUSE VEHICULAR
TRACKING
SHEET 2**

Status

FOR APPROVAL

Scale	Date	Drawn	Checked
1:500 @ A1	MAY 2020	SM	SL
Drawing No	Revision		
A290-RM-802	P2		