


SHEET 1

SHEET 2

© ABLEY LETCHFORD PARTNERSHIP LTD.
This drawing should not be reproduced without consent.

GENERAL NOTES:
1. Do not scale.
2. Refer to all other Project Drawings and supporting notes.

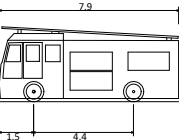

Pumping Appliance
Overall Length 12.000m
Overall Width 2.500m
Overall Body Height 2.500m
Min Body Ground Clearance 0.140m
Track Width 2.500m
Lock to Lock Time 7.950s
Kerb to Kerb Turning Radius 7.500m

2.900m
2.500m
2.500m
0.140m
2.500m
7.950s
7.500m

Pond

Avenals
Barn

Avenals
Cottage

Stables

P2	06.20	Tracking updated to suit new layout	DS	SL
P1	05.20	First Issue	SM	SL

Rev	Date	Description	Drawn	Checked
-----	------	-------------	-------	---------



3 Tealgate, Charnham Park
Hungerford, Berkshire RG17 0YT
www.alpce.co.uk Tel: 01488 684390

Client

BARRATT
DAVID WILSON HOMES

Project

WATER LANE, ANGMERING

Title
**FIRE TENDER VEHICULAR
TRACKING
SHEET 1**

Status
FOR APPROVAL

Scale	Date	Drawn	Checked
1:500 @ A1	MAY 2020	SM	SL

Drawing No	Revision
A290-RM-803	P2