



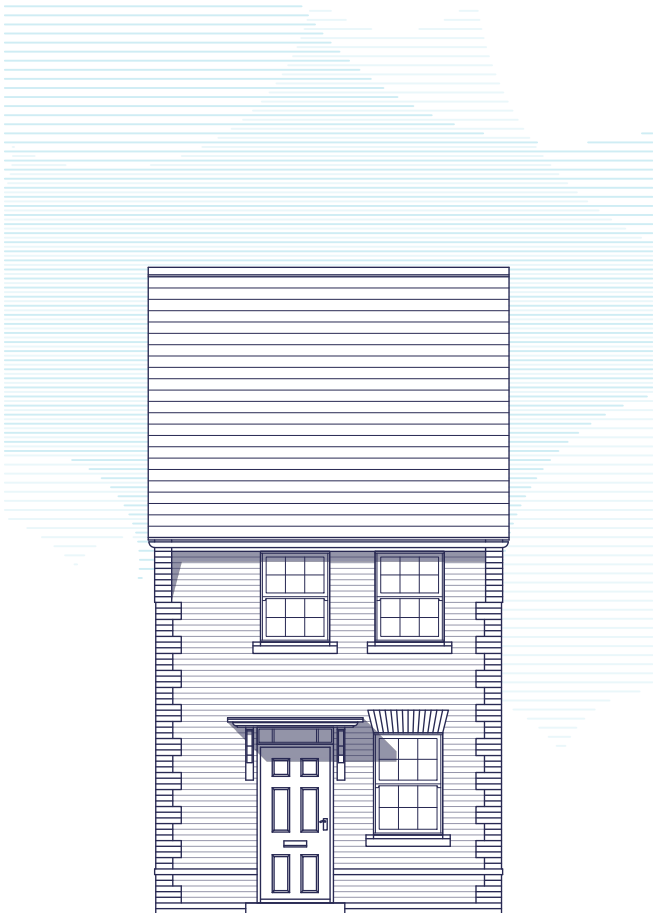

FRONT ELEVATION

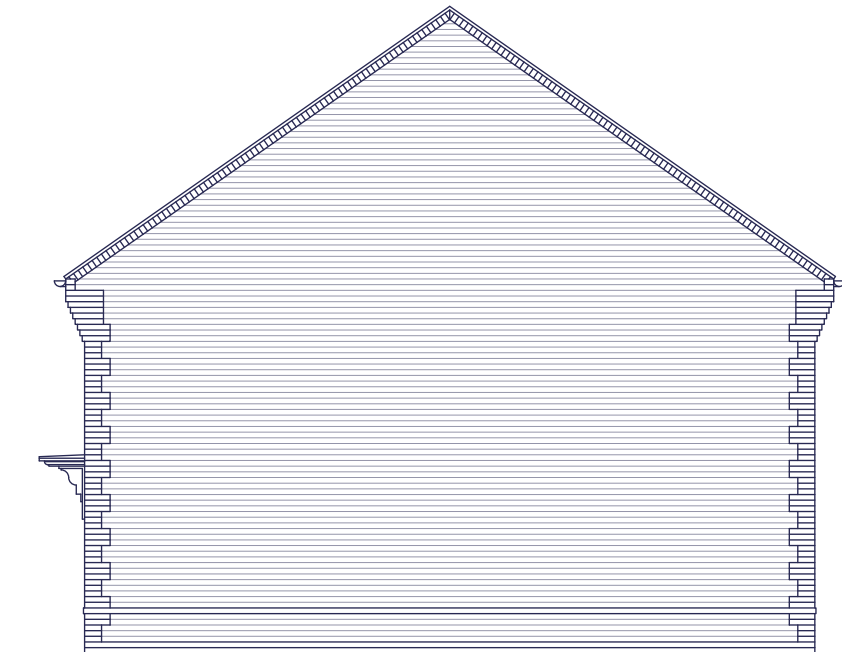


SIDE ELEVATION




REAR ELEVATION




SIDE ELEVATION

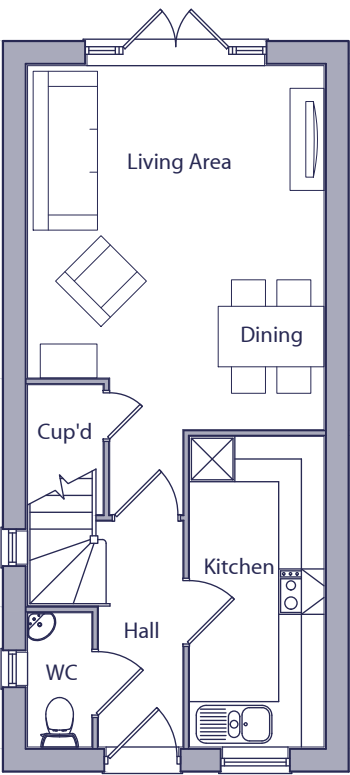

GROUND FLOOR PLAN

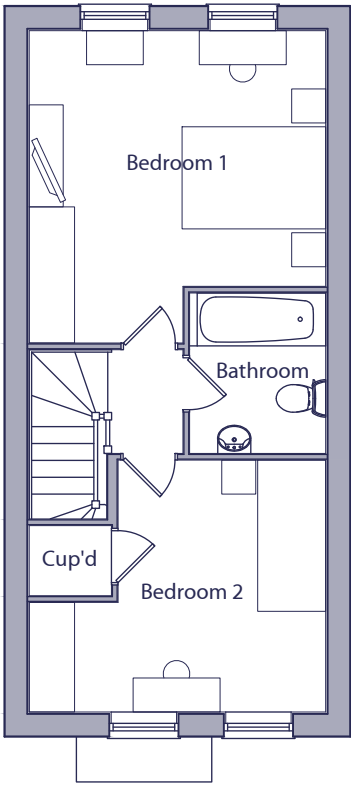


FIRST FLOOR PLAN

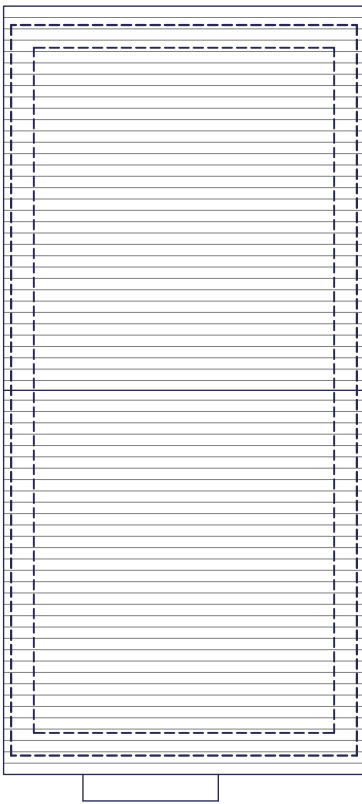

ROOF PLAN

SPACE STANDARDS	2 BED / 3 PERSON HOUSE	
	REQUIRED	ACTUAL
FLOOR AREA	70m2	70.68m2
STORAGE	2.0m2	2.01m2
BEDROOM 1	11.5m2	14.79m2
BEDROOM 2	7.5m2	10.85m2

HANDINGS:
PLOT 144 - AS
PLOT 145 - OPP

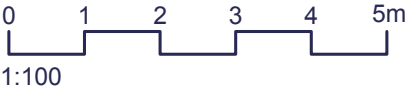

Rev.	27.07.20	Plot handings added.	MCN	DGP
	Date	Description	Drawn	Checked
Client		Scale	Drawn	Checked
		1:100 @ A3	MCN	DGP
Project		Date	File	
Land at Water Lane, Angmering, West Sussex.		June 2020	Type 204	
Drawing Title		Drg.No.	Rev.	Drawing Status
Type 204 Plans & Elevations - Style 1 - Brick		PLN-1-2101	A	PLANNING



AAP Architecture Ltd
Unit A, Monument Business Centre, Monument Way East, Woking, Surrey GU21 5LG
T 01483 727345 E projects@aap-arc.co.uk W aap-arc.co.uk

Under the Intellectual Property Act 2014, this drawing is the copyright of AAP Architecture Ltd.