


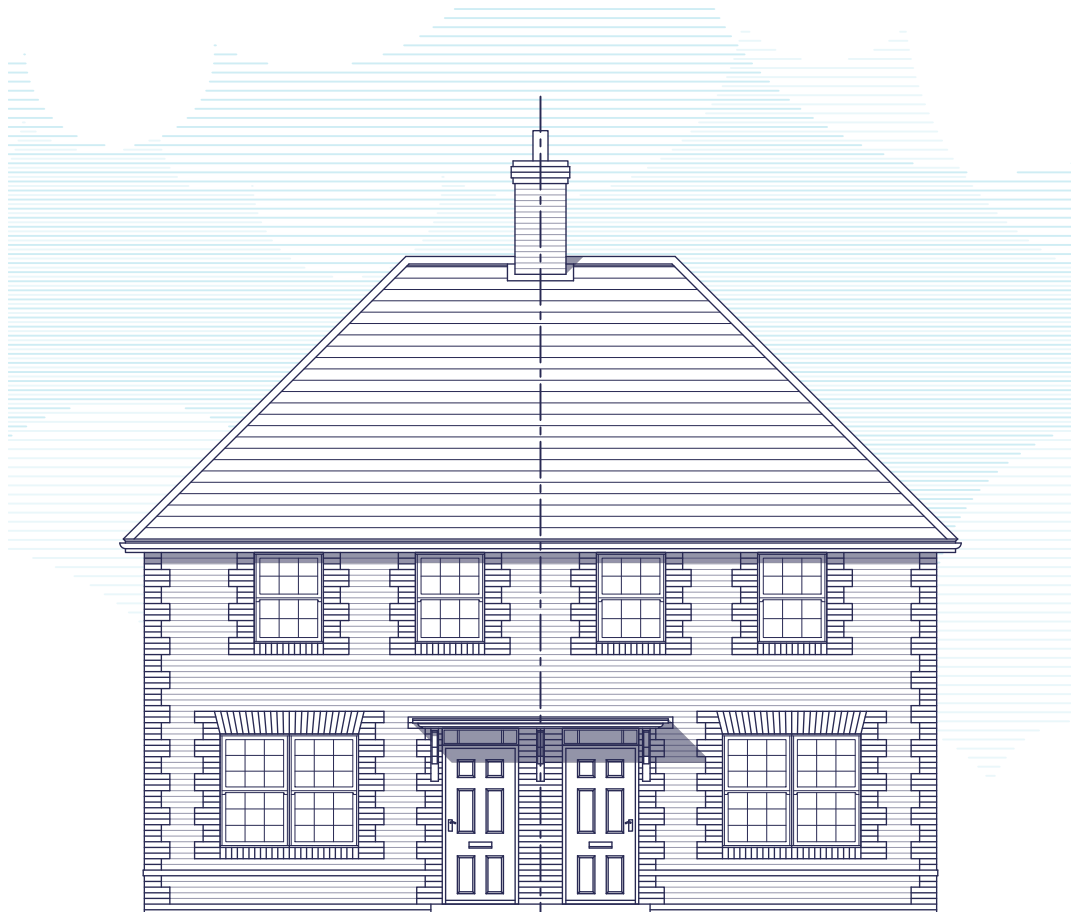


FRONT ELEVATION



SIDE ELEVATION




REAR ELEVATION

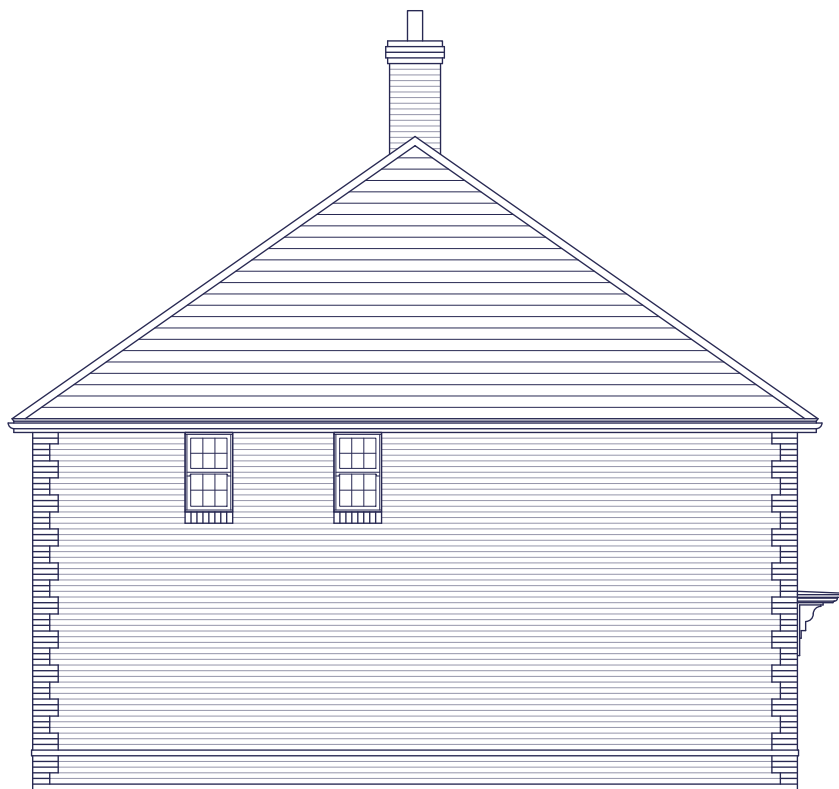

SIDE ELEVATION

HANDINGS:
PLOTS 2 & 147 - AS
PLOTS 1 & 148 - OPP

Note:
For chimney positions refer to layout and streetscenes.

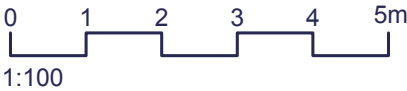

A	27.07.20	Plot handings added.	MCN	DGP
Rev.	Date	Description	Drawn	Checked
Client			Scale	1:100 @ A3
Project	Land at Water Lane, Angmering, West Sussex.		Drawn	MCN
Drawing Title	Type 382 - Semi-Detached Elevations - Style 1 - Brick		Checked	DGP
	Date	June 2020	File	Type 382
	Drg.No.	PLN-1-2116	Rev.	A
			Drawing Status	PLANNING



AAP Architecture Ltd
Unit A, Monument Business Centre, Monument Way East, Woking, Surrey GU21 5LG
T 01483 727345 E projects@aap-arc.co.uk W aap-arc.co.uk

Under the Intellectual Property Act 2014, this drawing is the copyright of AAP Architecture Ltd.