


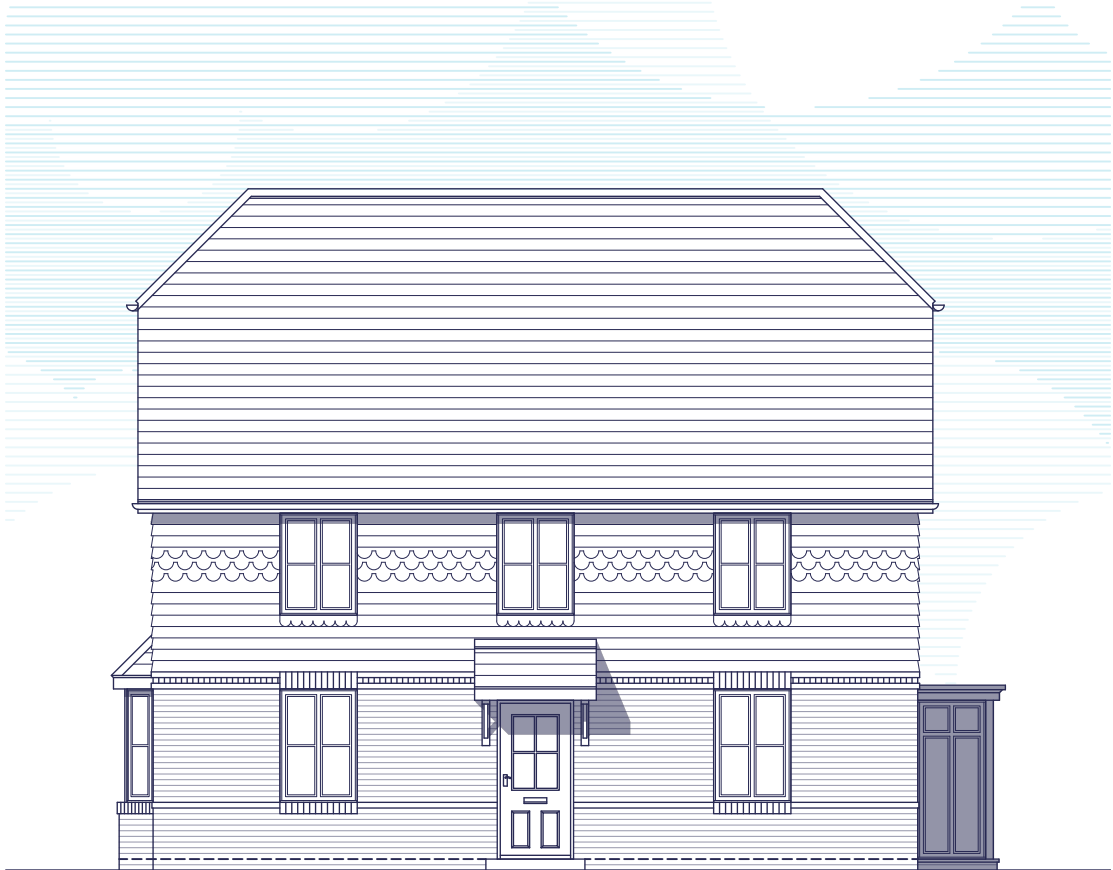

FRONT ELEVATION



REAR ELEVATION




SIDE ELEVATION



FRONT 2 ELEVATION

HANDINGS:
PLOT 44 - OPP

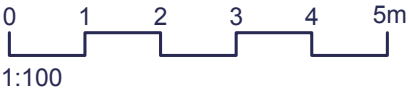

A	27.07.20	Plot handings added.							MCN	DGP
Rev.	Date	Description							Drawn	Checked
Client			Scale	1:100 @ A3	Drawn	MCN	Checked	DGP		
Project	Land at Water Lane, Angmering, West Sussex.		Date	June 2020	File	Type 433				
Drawing Title	Type 433 Elevations - Style 4 - Tile Hung		Drg.No.	PLN-1-2135	Rev.	A	Drawing Status	PLANNING		

AAP Architecture Ltd
Unit A, Monument Business Centre, Monument Way East, Woking, Surrey GU21 5LG
T 01483 727345 E projects@aap-arc.co.uk W aap-arc.co.uk

Under the Intellectual Property Act 2014, this drawing is the copyright of AAP Architecture Ltd.