



FRONT ELEVATION



REAR ELEVATION




SIDE ELEVATION



FRONT 2 ELEVATION

HANDINGS:
PLOTS 19 & 25 - AS
PLOT 20 - OPP

Note:
For chimney positions refer to layout and streetscenes.

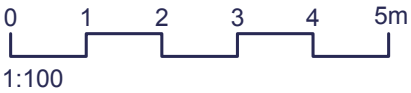

A	27.07.20	Plot handings added.
Rev.	Date	Description

MCN	DGP
Drawn	Checked

Client



Scale
1:100 @ A3

Drawn
MCN

Checked
DGP

Project
Land at Water Lane,
Angmering, West Sussex.

Date
June 2020

File
Type 456

Drawing Title
Type 456
Elevations - Style 4 - Brick

Drg.No.
PLN-1-2144

Rev.
A

Drawing Status
PLANNING

aap
architecture

AAP Architecture Ltd
Unit A, Monument Business Centre, Monument Way East, Woking, Surrey GU21 5LG
T 01483 727345 E projects@aap-arc.co.uk W aap-arc.co.uk

Under the Intellectual Property Act 2014, this drawing is the copyright of AAP Architecture Ltd.