



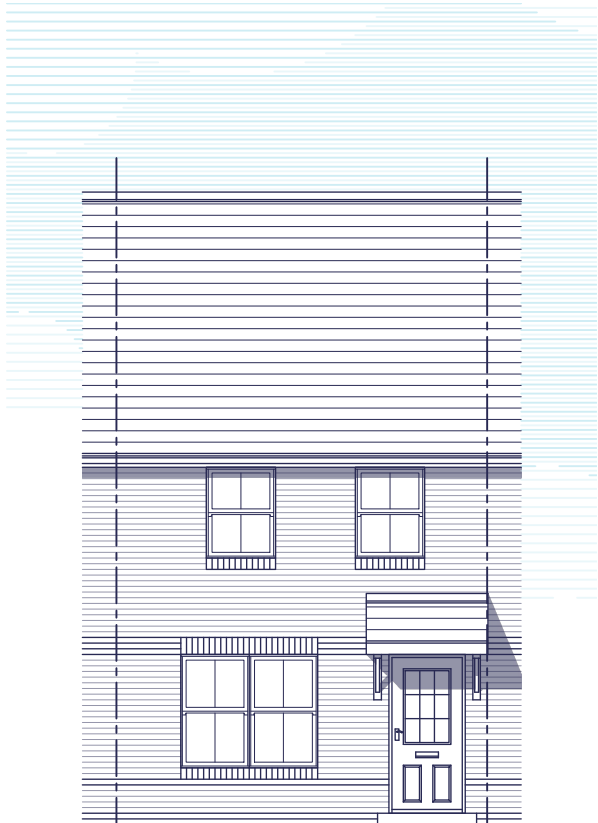


FRONT ELEVATION

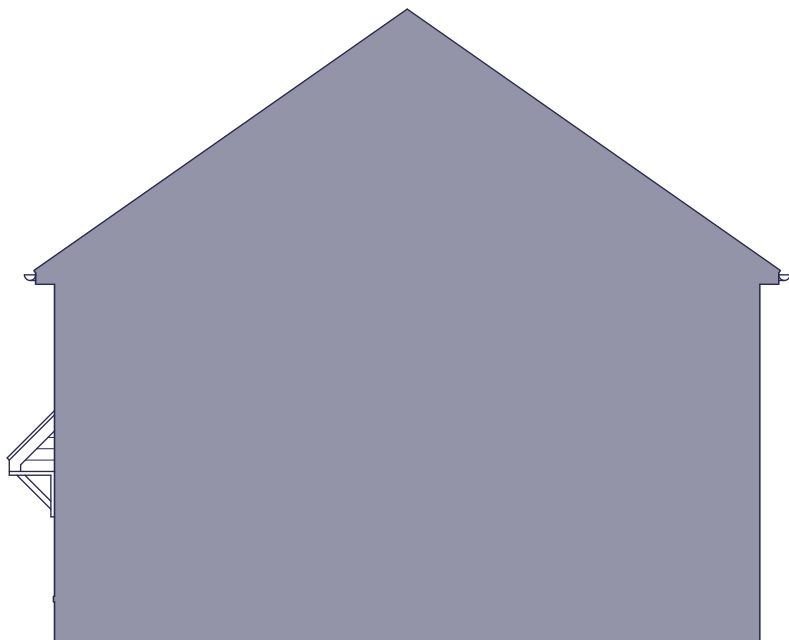


SIDE ELEVATION




REAR ELEVATION

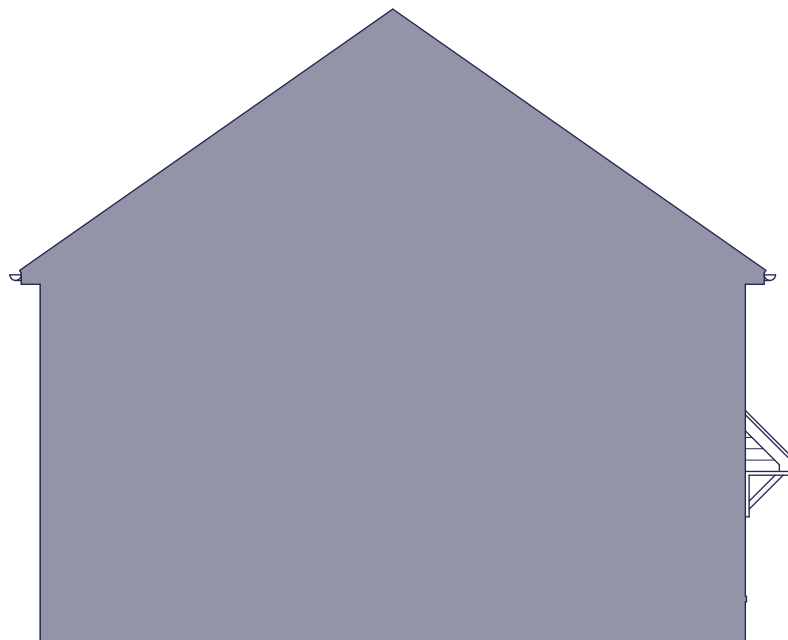


SIDE ELEVATION

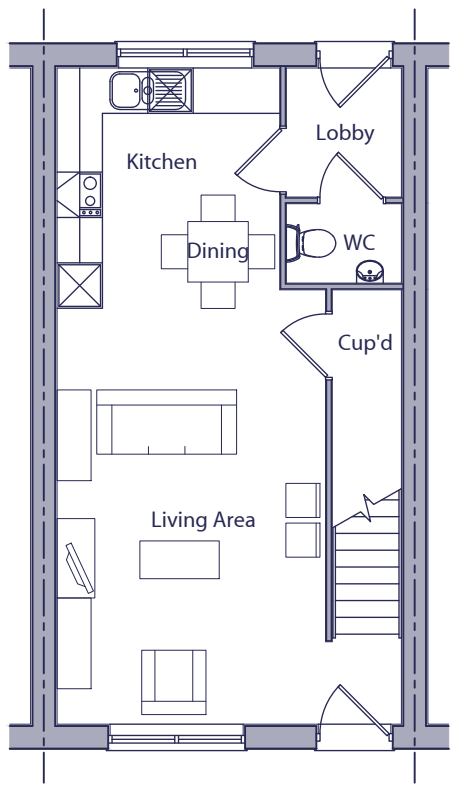

GROUND FLOOR PLAN

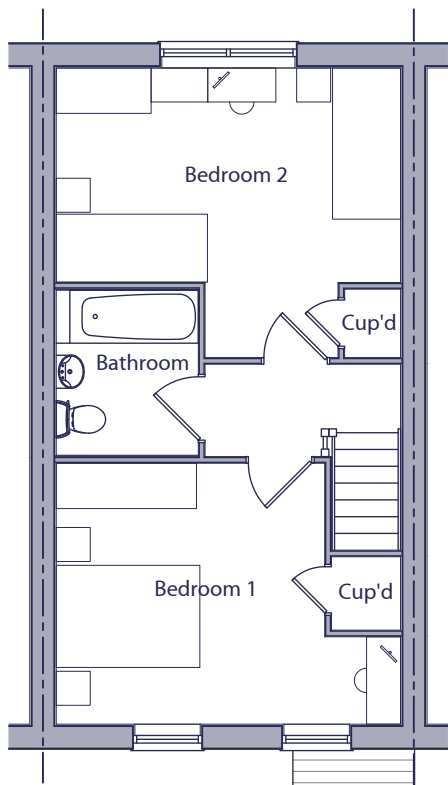


FIRST FLOOR PLAN

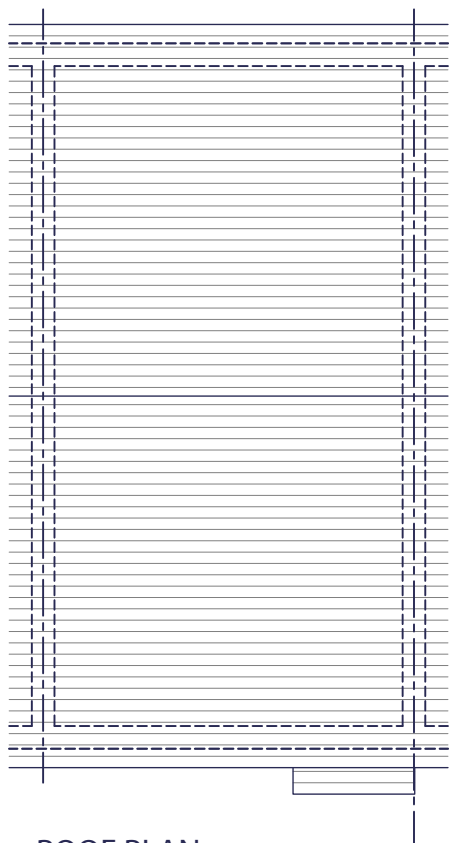

ROOF PLAN

SPACE STANDARDS	2 BED / 4 PERSON HOUSE	
	REQUIRED	ACTUAL
FLOOR AREA	79m2	79.05m2
STORAGE	2.0m2	2.56m2
BEDROOM 1	11.5m2	13.41m2
BEDROOM 2	11.5m2	14.66m2

HANDINGS:
PLOT 100 - OPP

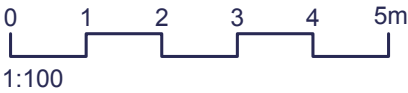

A	27.07.20	Plot handings added.	MCN		DGP
	Rev.	Date	Description		Drawn Checked
Client		Scale		Drawn	Checked
Project		Date		MCN	DGP
Drawing Title		File		Type 51	
Type 51 - Mid-Terrace		Rev.		A	
Floor & Roof Plans - Style 3 - Brick		Drg.No.		PLN-1-2159	
		Drawing Status		PLANNING	



AAP Architecture Ltd
Unit A, Monument Business Centre, Monument Way East, Woking, Surrey GU21 5LG
T 01483 727345 E projects@aap-arc.co.uk W aap-arc.co.uk

Under the Intellectual Property Act 2014, this drawing is the copyright of AAP Architecture Ltd.