




FRONT ELEVATION




REAR ELEVATION

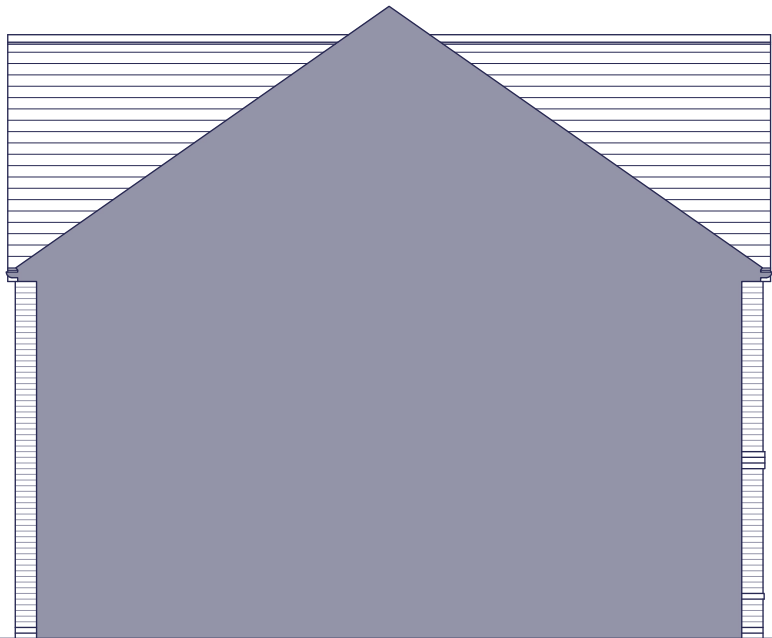


SIDE ELEVATION




FRONT 2 ELEVATION

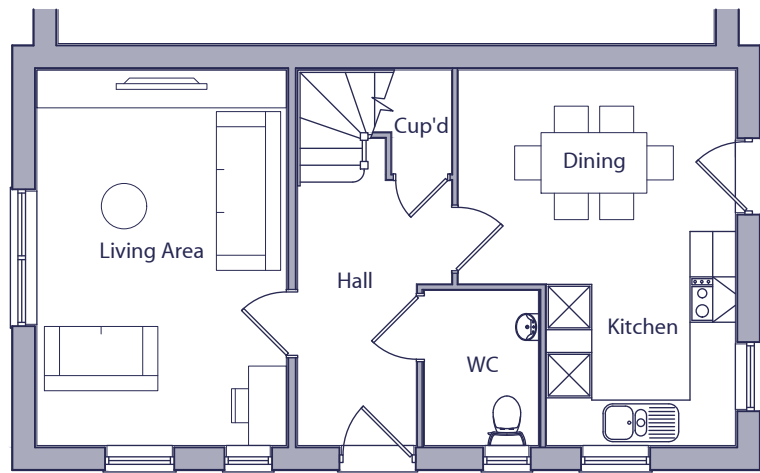

GROUND FLOOR PLAN

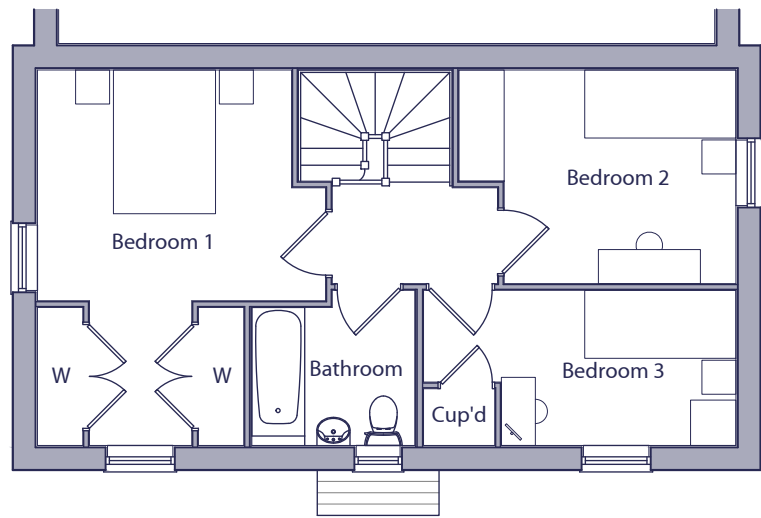


FIRST FLOOR PLAN

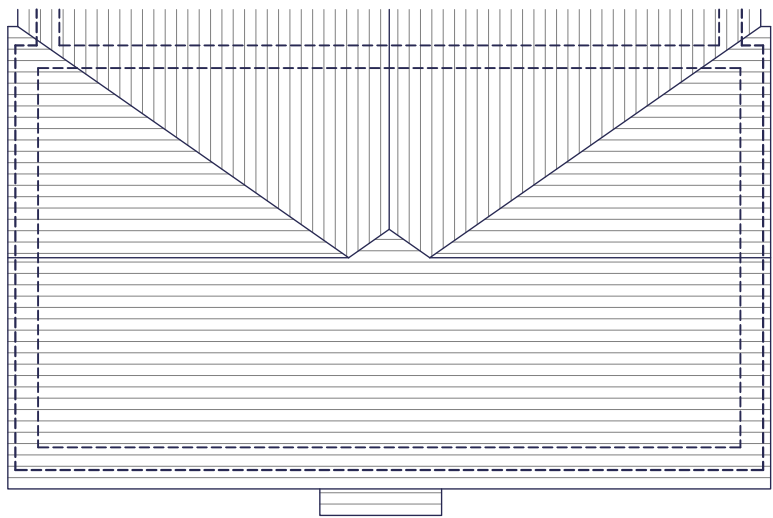

ROOF PLAN

HANDINGS:
PLOT 113 - AS

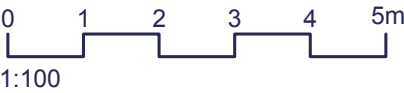

SPACE STANDARDS	3 BED / 4 PERSON HOUSE	
	REQUIRED	ACTUAL
FLOOR AREA	84.0m2	91.75m2
STORAGE	2.5m2	3.18m2
BEDROOM 1	11.5m2	16.16m2
BEDROOM 2	7.5m2	9.54m2
BEDROOM 3	7.5m2	7.62m2

A	27.07.20	Plot handings added.
Rev.	Date	Description

MCN	DGP
Drawn	Checked



Project
Land at Water Lane,
Angmering, West Sussex.

Drawing Title
Type 55
Plans & Elevations - Style 3 - Brick

Scale
1:100 @ A3

Date
June 2020

Drg.No.
PLN-1-2166

Drawn
MCN

File
Type 55

Rev.
A

Checked
DGP

Drawing Status
PLANNING



AAP Architecture Ltd
Unit A, Monument Business Centre, Monument Way East, Woking, Surrey GU21 5LG
T 01483 727345 E projects@aap-arc.co.uk W aap-arc.co.uk

Under the Intellectual Property Act 2014, this drawing is the copyright of AAP Architecture Ltd.