




HANDINGS:
PLOTS 87, 93 & 151 - AS
PLOTS 88, 94 & 153 - OPP

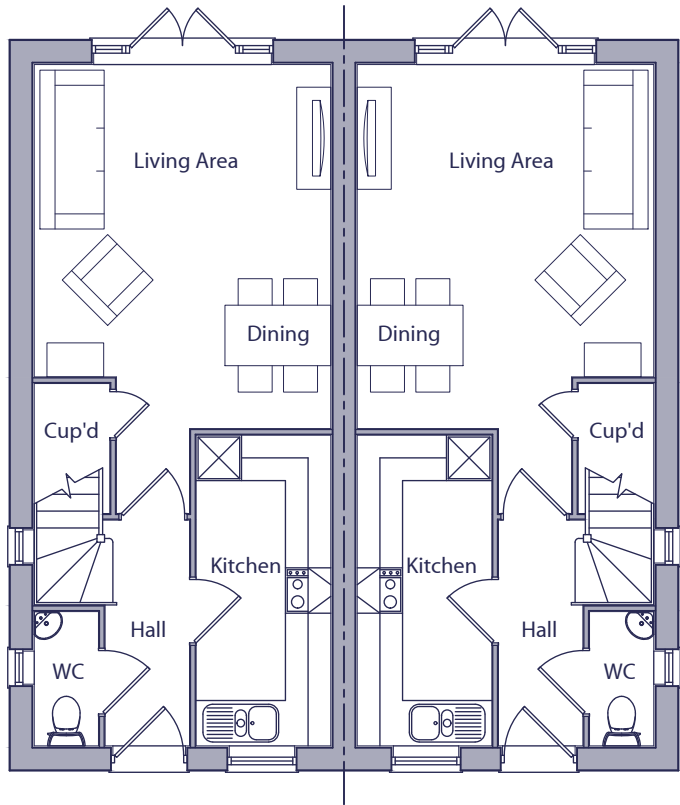


GROUND FLOOR PLAN
AS OPP

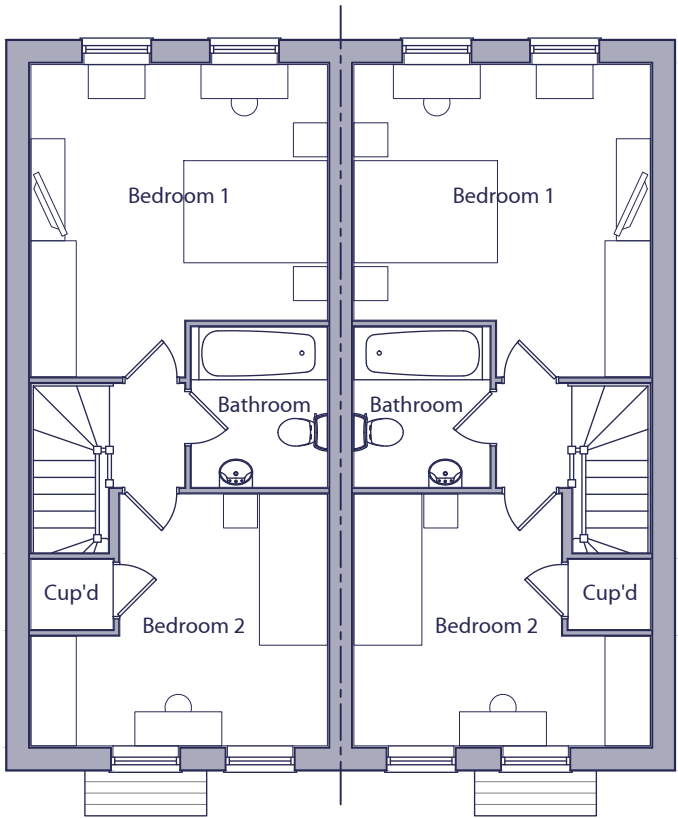

FIRST FLOOR PLAN
AS OPP

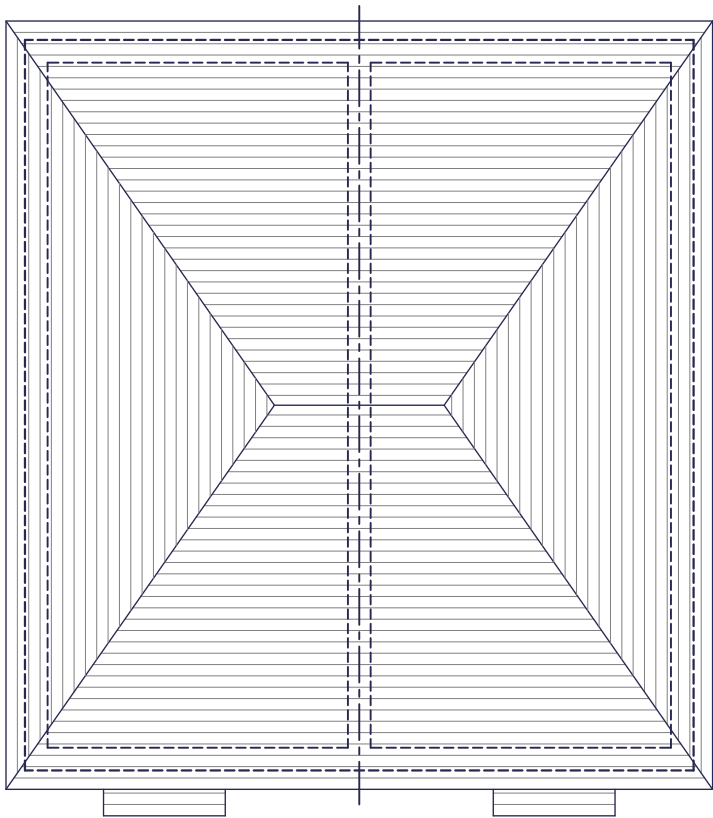

ROOF PLAN
AS OPP

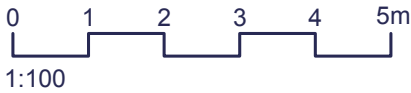

SPACE STANDARDS	2 BED / 3 PERSON HOUSE	
	REQUIRED	ACTUAL
FLOOR AREA	70m2	70.68m2
STORAGE	2.0m2	2.01m2
BEDROOM 1	11.5m2	14.79m2
BEDROOM 2	7.5m2	10.85m2

A	27.07.20	Plot handings added.	MCN		DGP
	Rev.	Date	Description		Drawn Checked
Client		Scale		Drawn	Checked
Land at Water Lane, Angmering, West Sussex.		1:100 @ A3		MCN	DGP
Project		Date	June 2020	File	Type 204
Drawing Title		Drg.No.	PLN-1-2203	Rev.	A
Type 204 - Semi-Detached Floor & Roof Plans - Style 3		Drawing Status		PLANNING	

AAP Architecture Ltd
Unit A, Monument Business Centre, Monument Way East, Woking, Surrey GU21 5LG
T 01483 727345 E projects@aap-arc.co.uk W aap-arc.co.uk

Under the Intellectual Property Act 2014, this drawing is the copyright of AAP Architecture Ltd.