



HANDINGS:
PLOTS 77, 108 & 150 - AS
PLOT 95 - OPP

Note:
For chimney positions refer to layout and streetscenes.

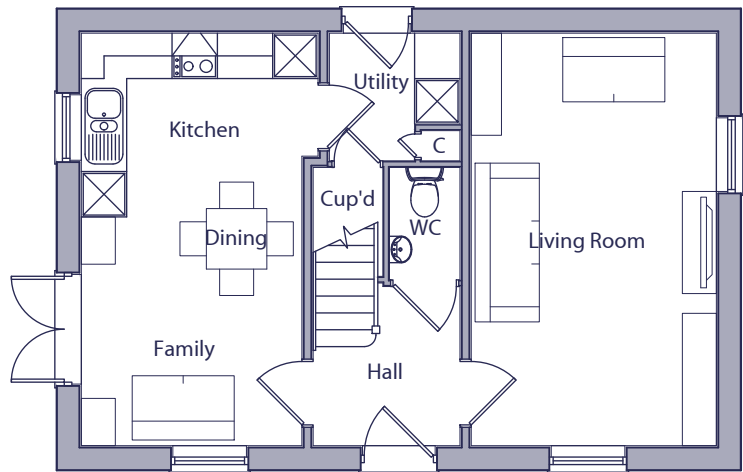


GROUND FLOOR PLAN

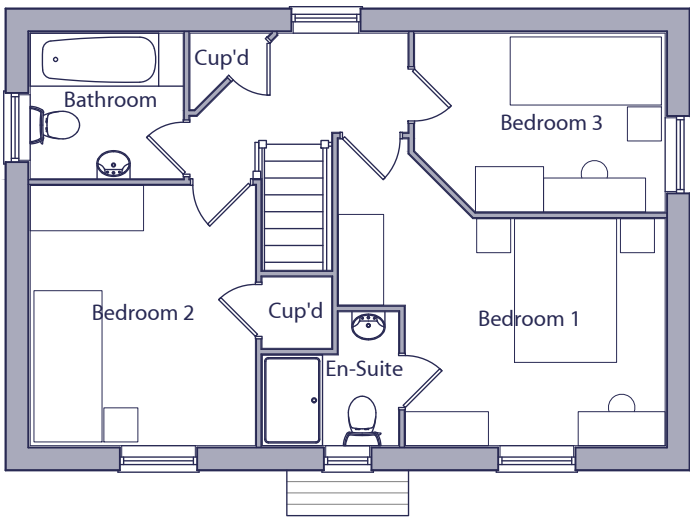

FIRST FLOOR PLAN



ROOF PLAN

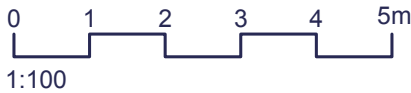

SPACE STANDARDS	3 BED / 4 PERSON HOUSE	
	REQUIRED	ACTUAL
FLOOR AREA	84.0m2	91.64m2
STORAGE	2.5m2	2.64m2
BEDROOM 1	11.5m2	12.67m2
BEDROOM 2	7.5m2	10.25m2
BEDROOM 3	7.5m2	7.52m2

A	27.07.20	Plot handings added.	MCN	DGP
Rev.	Date	Description	Drawn	Checked
Client			Scale	1:100 @ A3
Project	Land at Water Lane, Angmering, West Sussex.		Drawn	MCN
Drawing Title	Type 341A Floor & Roof Plans - Style 3		Checked	DGP
Date	June 2020		File	Type 341
Drg.No.	PLN-1-2207		Rev.	A
			Drawing Status	PLANNING

