




HANDINGS:
PLOTS 2 & 147 - AS
PLOTS 1 & 148 - OPP

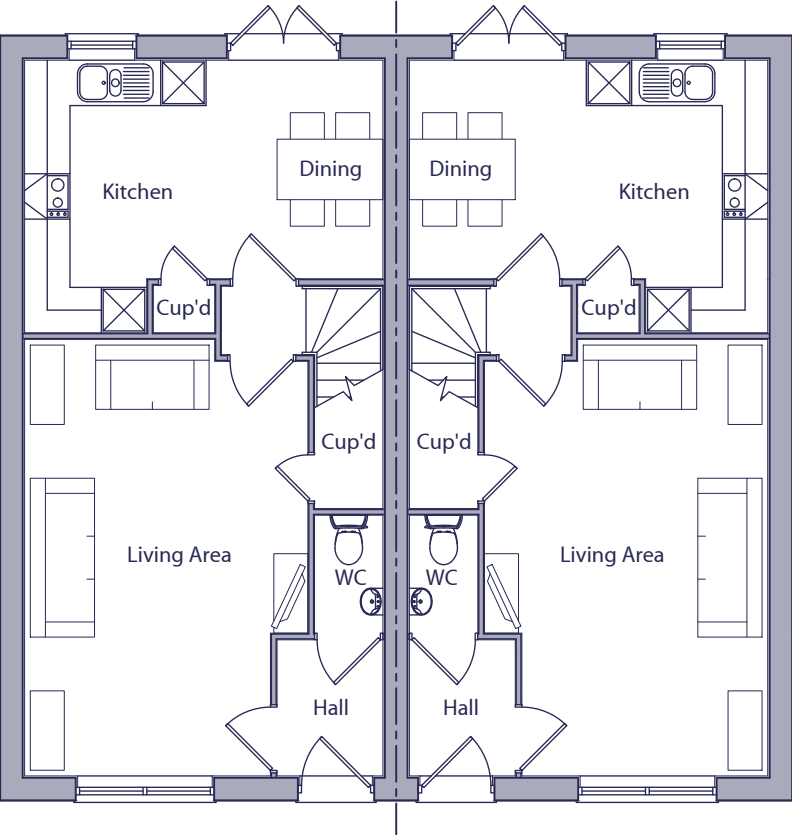

GROUND FLOOR PLAN
AS
OPP

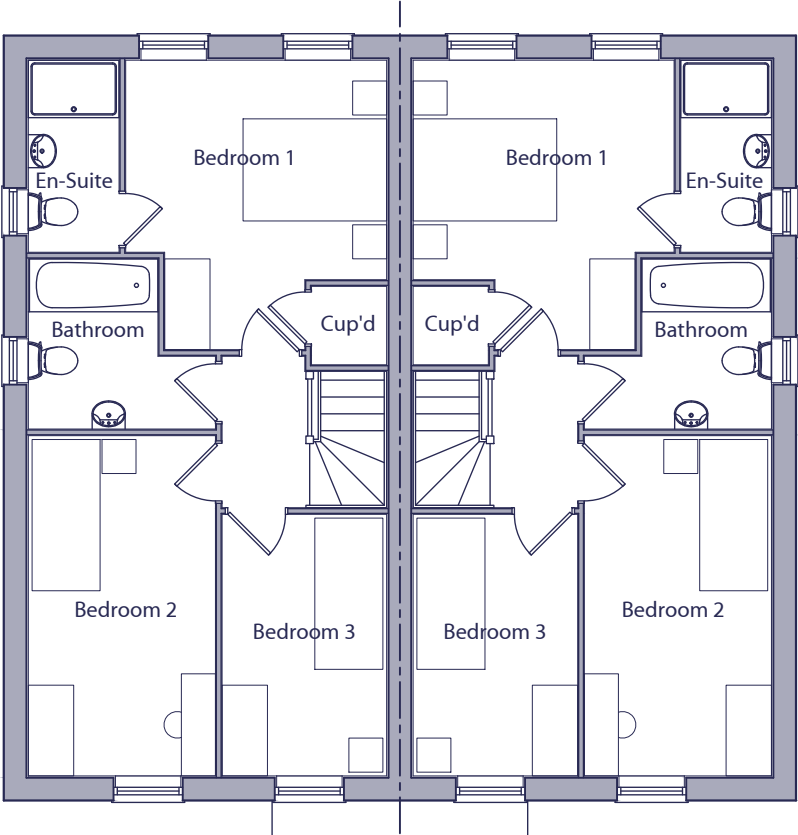


FIRST FLOOR PLAN
AS
OPP

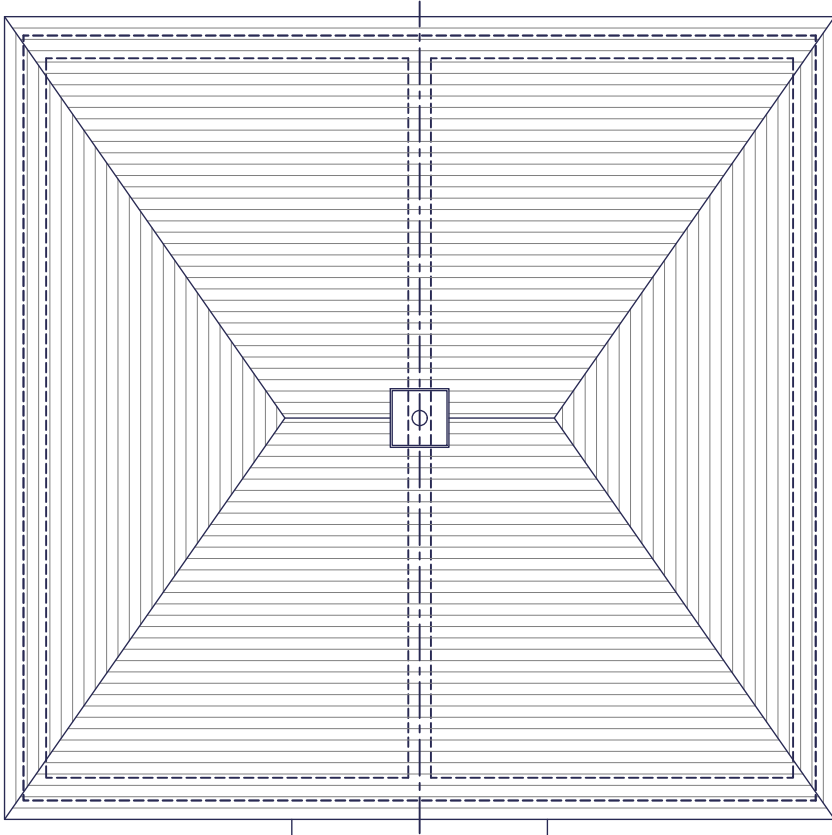

ROOF PLAN
AS
OPP

Note:
For chimney positions refer to layout and streetscenes.

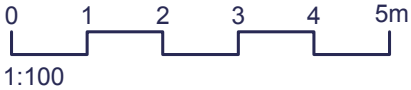

SPACE STANDARDS	3 BED / 4 PERSON HOUSE	
	REQUIRED	ACTUAL
FLOOR AREA	84.0m2	89.73m2
STORAGE	2.5m2	2.54m2
BEDROOM 1	11.5m2	11.55m2
BEDROOM 2	7.5m2	11.14m2
BEDROOM 3	7.5m2	7.53m2

A	27.07.20	Plot handings added.							MCN	DGP
Rev.	Date	Description							Drawn	Checked
Client			Scale	1:100 @ A3	Drawn	MCN	Checked	DGP		
Project	Land at Water Lane, Angmering, West Sussex.		Date	June 2020	File	Type 382				
Drawing Title	Type 382 - Semi-Detached Floor & Roof Plans - Style 1		Drg.No.	PLN-1-2209	Rev.	A	Drawing Status	PLANNING		

AAP Architecture Ltd
Unit A, Monument Business Centre, Monument Way East, Woking, Surrey GU21 5LG
T 01483 727345 E projects@aap-arc.co.uk W aap-arc.co.uk

Under the Intellectual Property Act 2014, this drawing is the copyright of AAP Architecture Ltd.