




HANDINGS:
PLOTS 10, 12, 135 & 137 - AS
PLOTS 9, 11, 136 & 138 - OPP

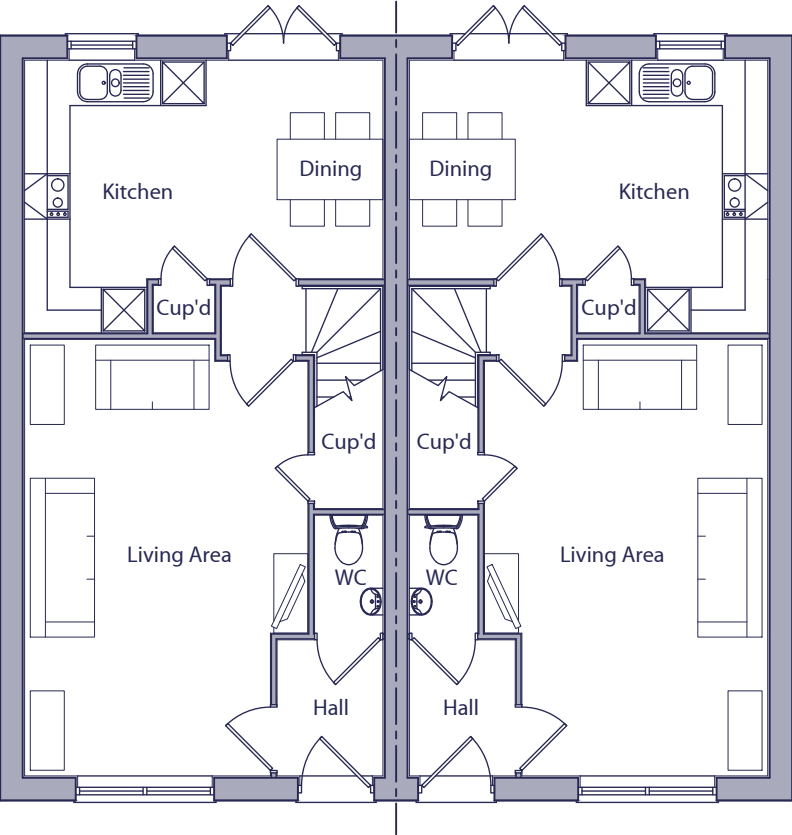


GROUND FLOOR PLAN
AS OPP

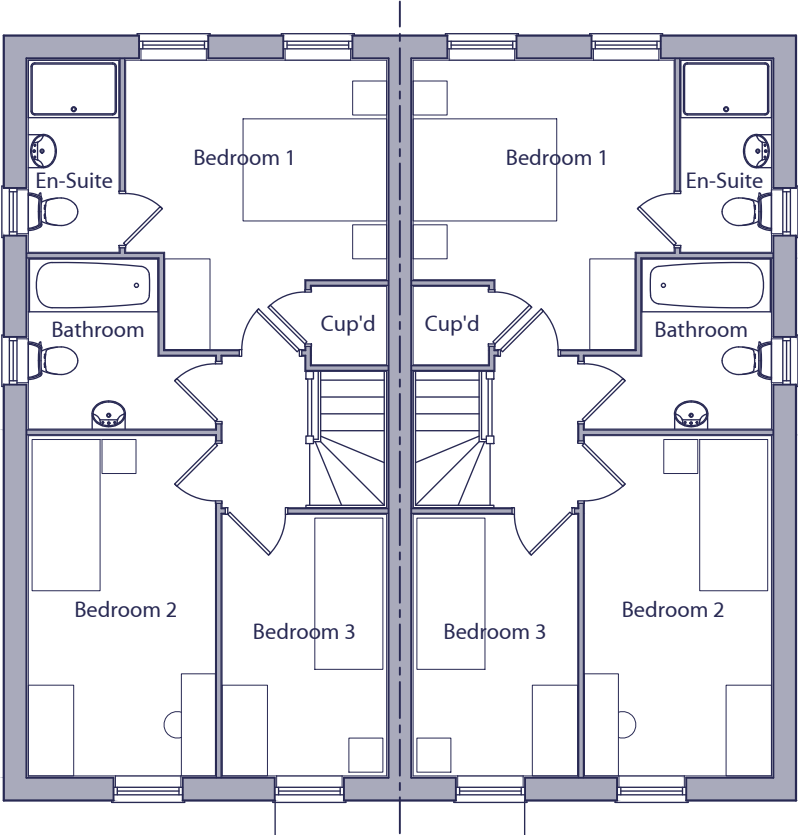

FIRST FLOOR PLAN
AS OPP

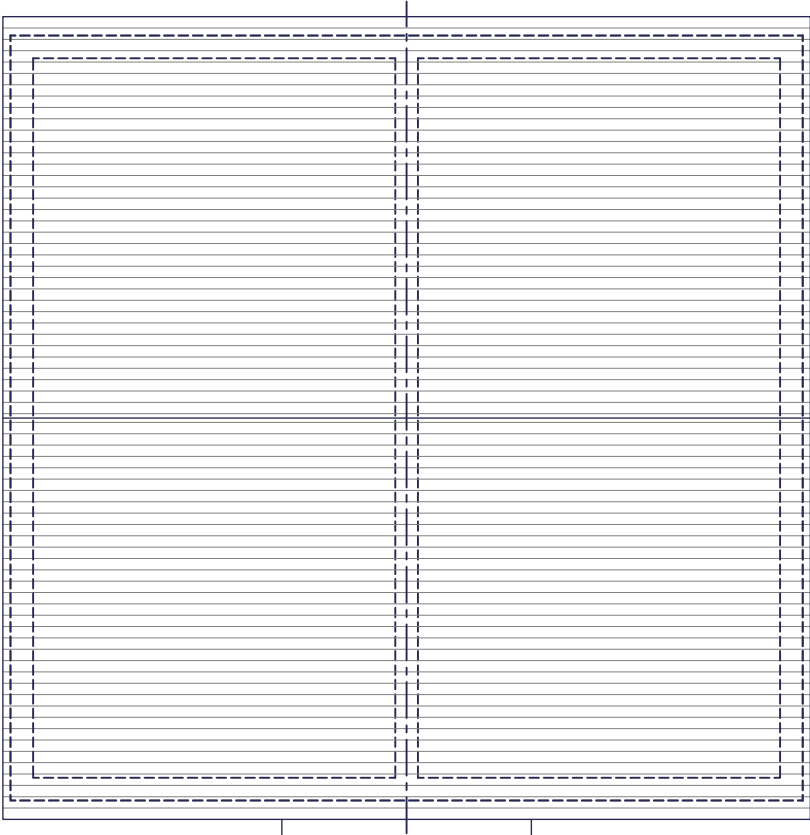

ROOF PLAN
AS OPP

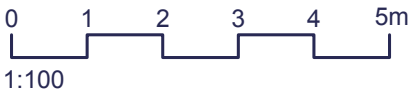

SPACE STANDARDS	3 BED / 4 PERSON HOUSE	
	REQUIRED	ACTUAL
FLOOR AREA	84.0m2	89.73m2
STORAGE	2.5m2	2.54m2
BEDROOM 1	11.5m2	11.55m2
BEDROOM 2	7.5m2	11.14m2
BEDROOM 3	7.5m2	7.53m2

A	27.07.20	Plot handings added.	MCN	DGP
Rev.	Date	Description	Drawn	Checked
Client			Scale	1:100 @ A3
Project	Land at Water Lane, Angmering, West Sussex.		Drawn	MCN
Drawing Title	Type 382 - Semi-Detached Floor & Roof Plans - Style 2		Checked	DGP
Date	June 2020		File	Type 382
Drg.No.	PLN-1-2210		Rev.	A
			Drawing Status	PLANNING



AAP Architecture Ltd
Unit A, Monument Business Centre, Monument Way East, Woking, Surrey GU21 5LG
T 01483 727345 E projects@aap-arc.co.uk W aap-arc.co.uk

Under the Intellectual Property Act 2014, this drawing is the copyright of AAP Architecture Ltd.