




HANDINGS:
PLOT 131 - AS

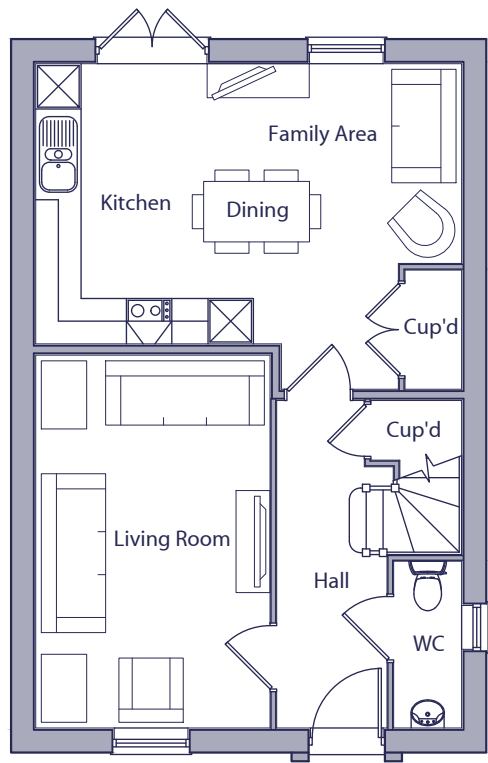


GROUND FLOOR PLAN

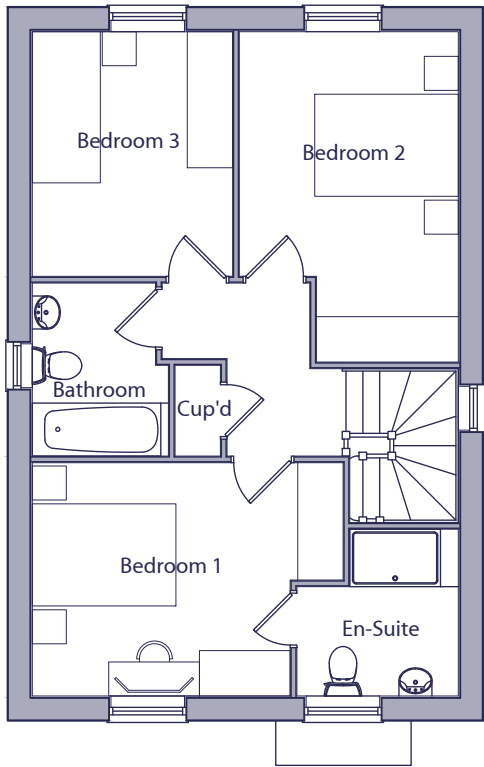

FIRST FLOOR PLAN

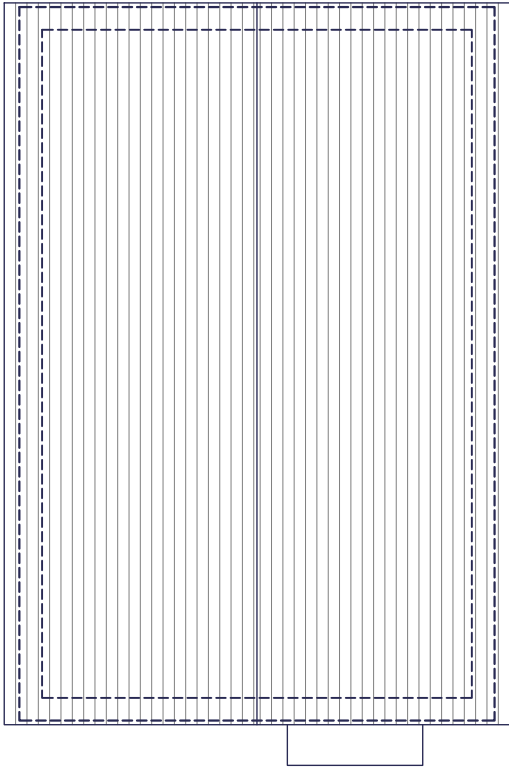

ROOF PLAN

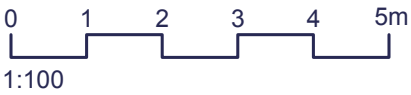

SPACE STANDARDS	3 BED / 5 PERSON HOUSE	
	REQUIRED	ACTUAL
FLOOR AREA	93.0m2	99.01m2
STORAGE	2.5m2	2.90m2
BEDROOM 1	11.5m2	11.61m2
BEDROOM 2	11.5m2	11.50m2
BEDROOM 3	7.5m2	8.58m2

B	27.07.20	Plot handings added.
A	03.07.20	Amended in line with clients comments.
Rev.	Date	Description

MCN	DGP
MCN	DGP
Drawn	Checked

Client		Scale	1:100 @ A3	Drawn	MCN	Checked	DGP
Project	Land at Water Lane, Angmering, West Sussex.	Date	June 2020	File	Type 403		
Drawing Title	Type 403 Floor & Roof Plans - Style 1	Drg.No.	PLN-1-2213	Rev.	B	Drawing Status	PLANNING



AAP Architecture Ltd
Unit A, Monument Business Centre, Monument Way East, Woking, Surrey GU21 5LG
T 01483 727345 E projects@aap-arc.co.uk W aap-arc.co.uk

Under the Intellectual Property Act 2014, this drawing is the copyright of AAP Architecture Ltd.