




HANDINGS:
PLOTS 61, 80 & 82 - OPP

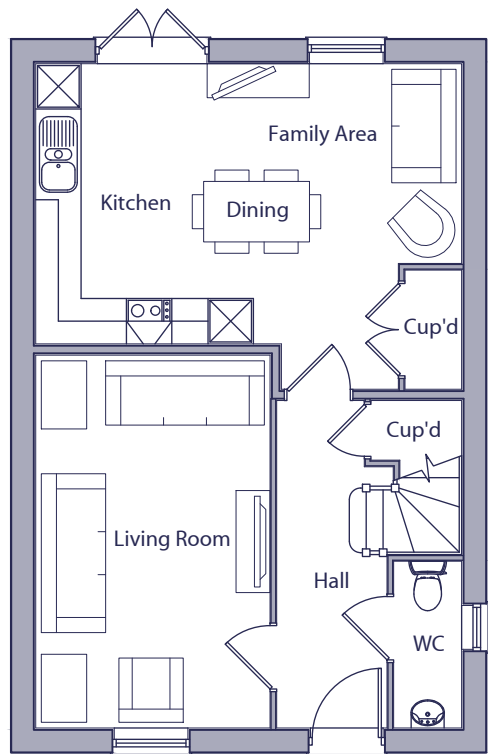


GROUND FLOOR PLAN

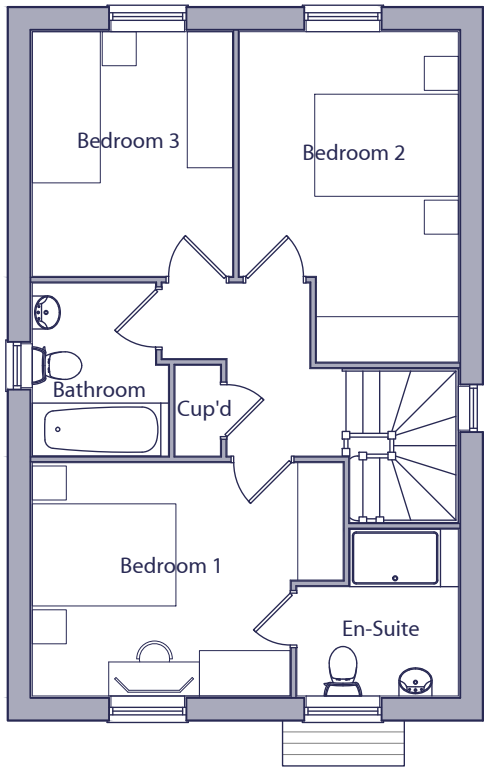

FIRST FLOOR PLAN

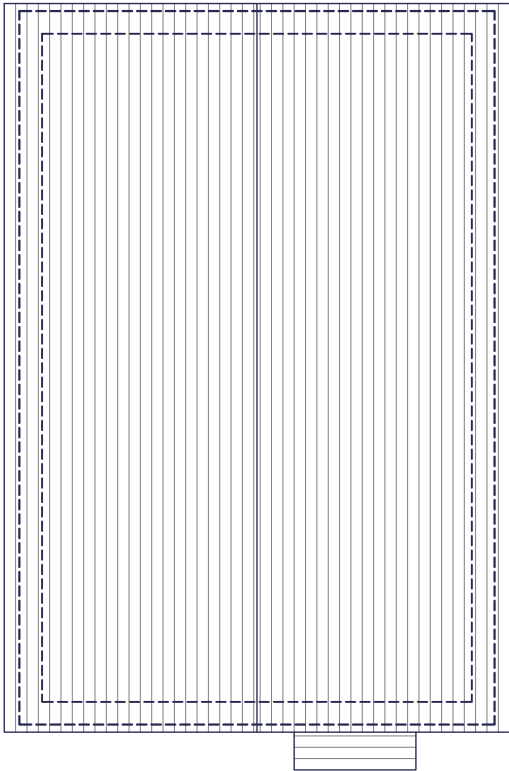

ROOF PLAN

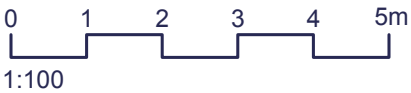

SPACE STANDARDS	3 BED / 5 PERSON HOUSE	
	REQUIRED	ACTUAL
FLOOR AREA	93.0m2	99.01m2
STORAGE	2.5m2	2.90m2
BEDROOM 1	11.5m2	11.61m2
BEDROOM 2	11.5m2	11.50m2
BEDROOM 3	7.5m2	8.58m2

B	27.07.20	Plot handings added.	MCN	DGP
A	03.07.20	Amended in line with clients comments.	MCN	DGP
Rev.	Date	Description	Drawn	Checked
Client		Scale	Drawn	Checked
Project		Date	File	
Drawing Title		Drg.No.	Rev.	Drawing Status

AAP Architecture Ltd
Unit A, Monument Business Centre, Monument Way East, Woking, Surrey GU21 5LG
T 01483 727345 E projects@aap-arc.co.uk W aap-arc.co.uk

Under the Intellectual Property Act 2014, this drawing is the copyright of AAP Architecture Ltd.