




HANDINGS:
PLOT 21 - OPP

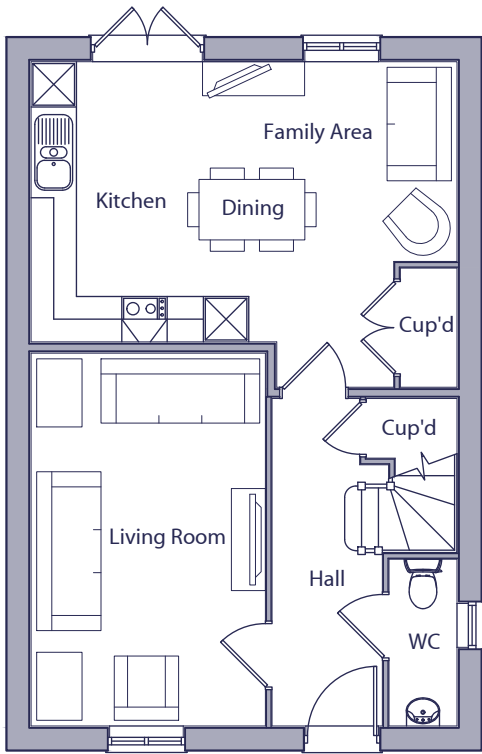

GROUND FLOOR PLAN

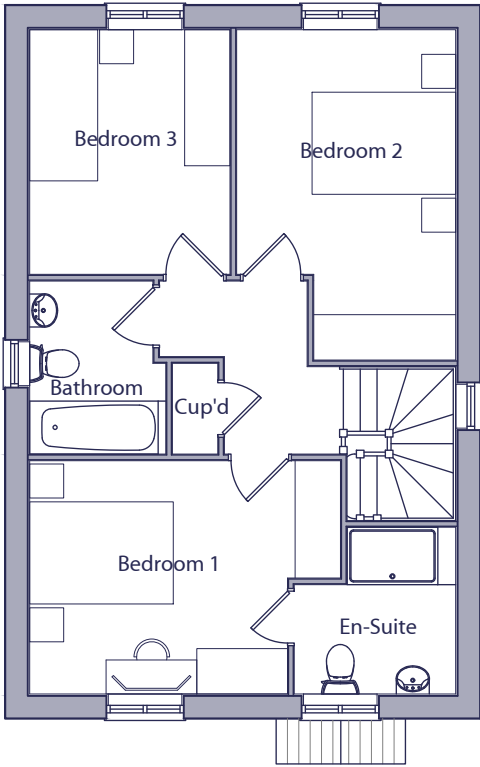


FIRST FLOOR PLAN

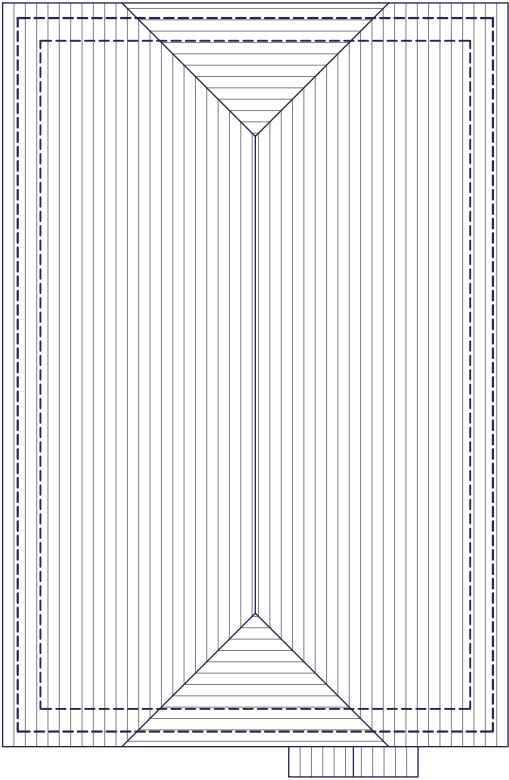

ROOF PLAN

SPACE STANDARDS	3 BED / 5 PERSON HOUSE	
	REQUIRED	ACTUAL
FLOOR AREA	93.0m2	99.01m2
STORAGE	2.5m2	2.90m2
BEDROOM 1	11.5m2	11.61m2
BEDROOM 2	11.5m2	11.50m2
BEDROOM 3	7.5m2	8.58m2

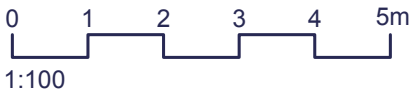

B	27.07.20	Plot handings added.
A	03.07.20	Amended in line with clients comments.
Rev.	Date	Description

MCN	DGP
MCN	DGP
Drawn	Checked

Client
Project
Land at Water Lane,
Angmering, West Sussex.
Drawing Title
Type 403
Floor & Roof Plans - Style 4

Scale
1:100 @ A3
Date
June 2020
Drg.No.
PLN-1-2216
File
Type 403
Rev.
B

Drawn
MCN
Checked
DGP
Drawing Status
PLANNING



AAP Architecture Ltd
Unit A, Monument Business Centre, Monument Way East, Woking, Surrey GU21 5LG
T 01483 727345 E projects@aap-arc.co.uk W aap-arc.co.uk

Under the Intellectual Property Act 2014, this drawing is the copyright of AAP Architecture Ltd.