




HANDINGS:
PLOT 36 - AS
PLOT 33 - OPP

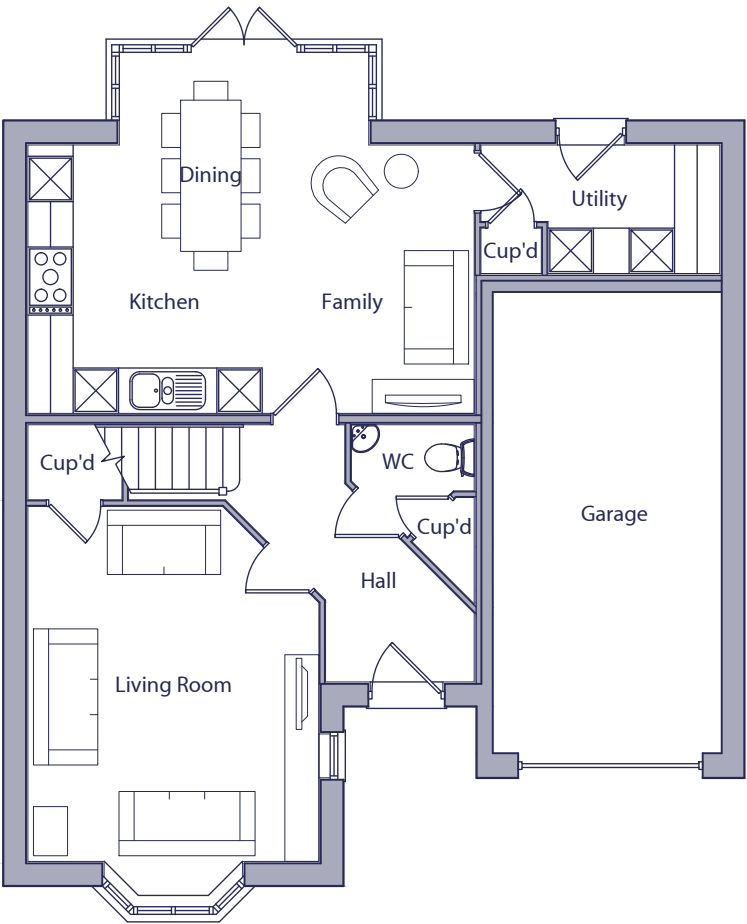


GROUND FLOOR PLAN

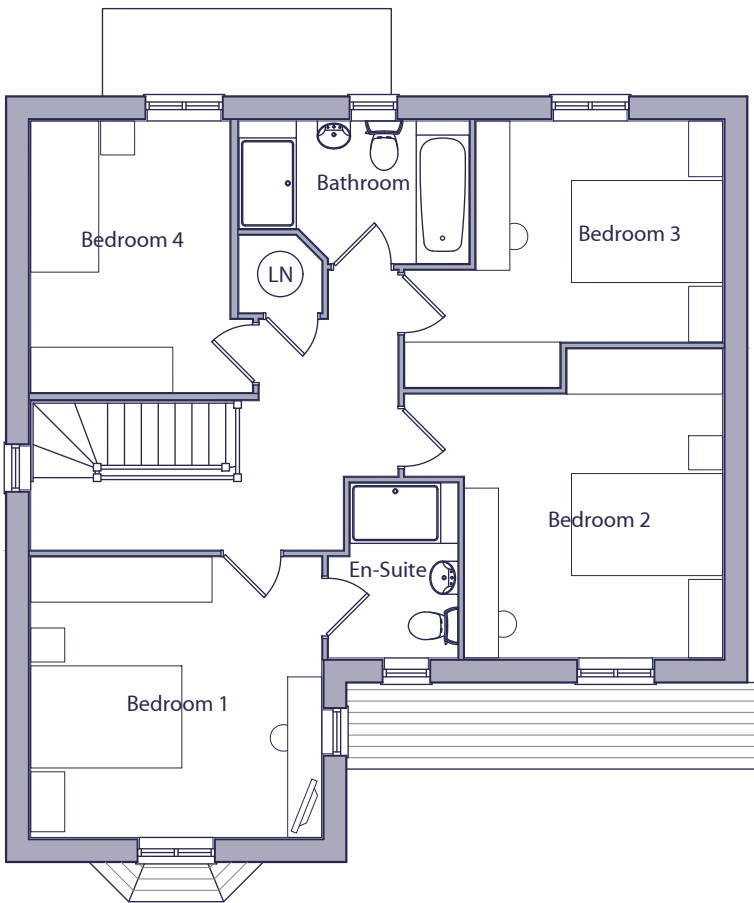

FIRST FLOOR PLAN

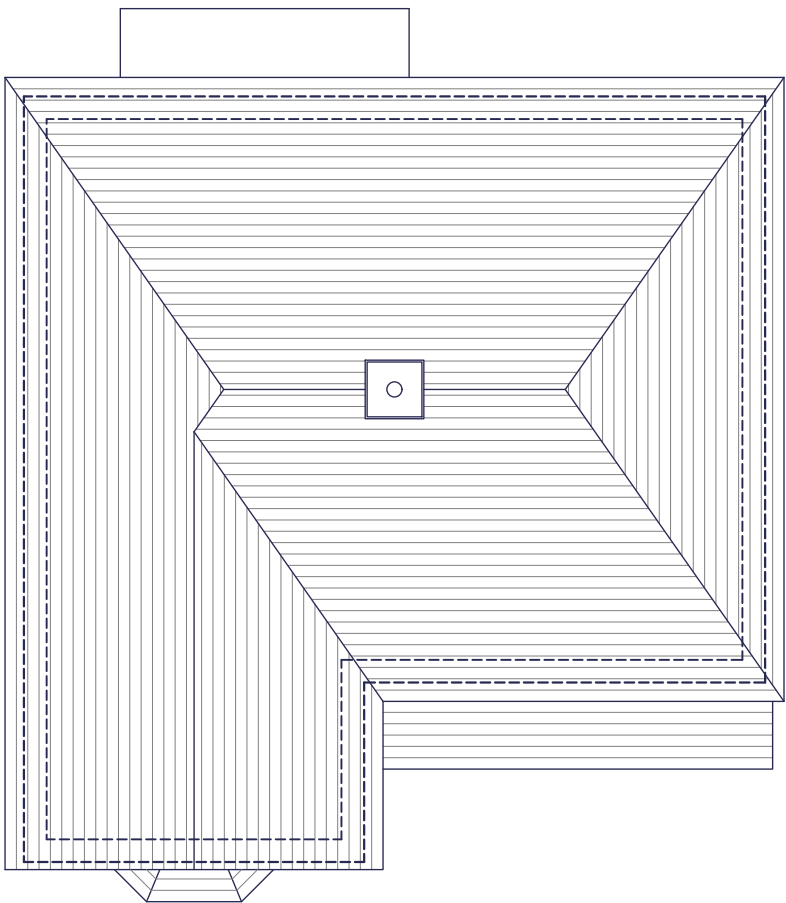

ROOF PLAN

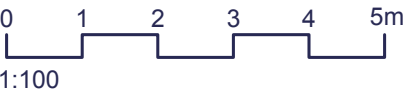

SPACE STANDARDS	4 BED / 7 PERSON HOUSE	
	REQUIRED	ACTUAL
FLOOR AREA	115.0m2	135.41m2
STORAGE	3.0m2	3.19m2
BEDROOM 1	11.5m2	14.29m2
BEDROOM 2	11.5m2	14.01m2
BEDROOM 3	11.5m2	11.68m2
BEDROOM 4	7.5m2	9.75m2

A	27.07.20	Plot handings added.	MCN	DGP
Rev.	Date	Description	Drawn	Checked
Client		Scale	Drawn	Checked
Project		Date	File	
Drawing Title		Drg.No.	Rev.	Drawing Status
Type 418		PLN-1-2218	A	PLANNING
Floor & Roof Plans - Style 4				

AAP Architecture Ltd
Unit A, Monument Business Centre, Monument Way East, Woking, Surrey GU21 5LG
T 01483 727345 E projects@aap-arc.co.uk W aap-arc.co.uk

Under the Intellectual Property Act 2014, this drawing is the copyright of AAP Architecture Ltd.