



HANDINGS:
PLOTS 57 & 85 - AS
PLOTS 54 & 86 - OPP

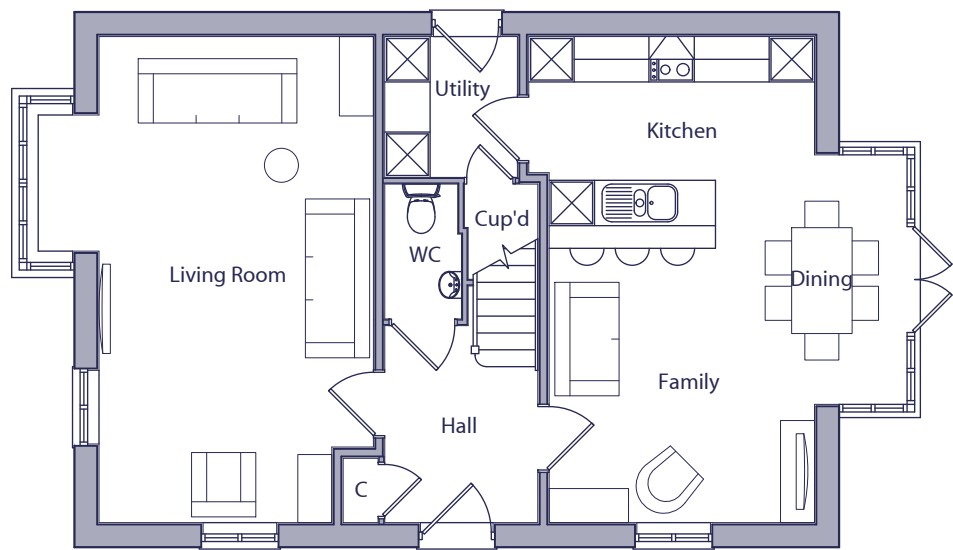

GROUND FLOOR PLAN

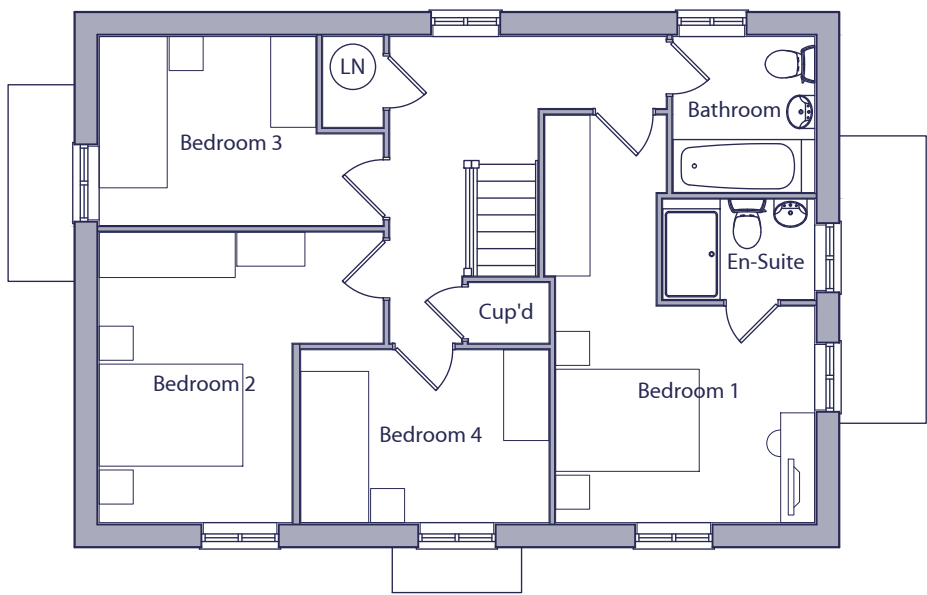


FIRST FLOOR PLAN



ROOF PLAN

SPACE STANDARDS	4 BED / 6 PERSON HOUSE	
	REQUIRED	ACTUAL
FLOOR AREA	106.0m2	127.15m2
STORAGE	3.0m2	3.21m2
BEDROOM 1	11.5m2	13.61m2
BEDROOM 2	11.5m2	11.56m2
BEDROOM 3	11.5m2	8.24m2
BEDROOM 4	7.5m2	7.51m2

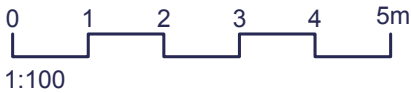

A	27.07.20	Plot handings added.	MCN	DGP
Rev.	Date	Description	Drawn	Checked
Client			Scale	1:100 @ A3
Project	Land at Water Lane, Angmering, West Sussex.		Drawn	MCN
Drawing Title	Type 433 Floor & Roof Plans - Style 2		Checked	DGP
	Date	June 2020	File	Type 433
	Drg.No.	PLN-1-2219	Rev.	A
			Drawing Status	PLANNING

AAP Architecture Ltd
Unit A, Monument Business Centre, Monument Way East, Woking, Surrey GU21 5LG
T 01483 727345 E projects@aap-arc.co.uk W aap-arc.co.uk

Under the Intellectual Property Act 2014, this drawing is the copyright of AAP Architecture Ltd.