




HANDINGS:  
PLOT 133 - AS

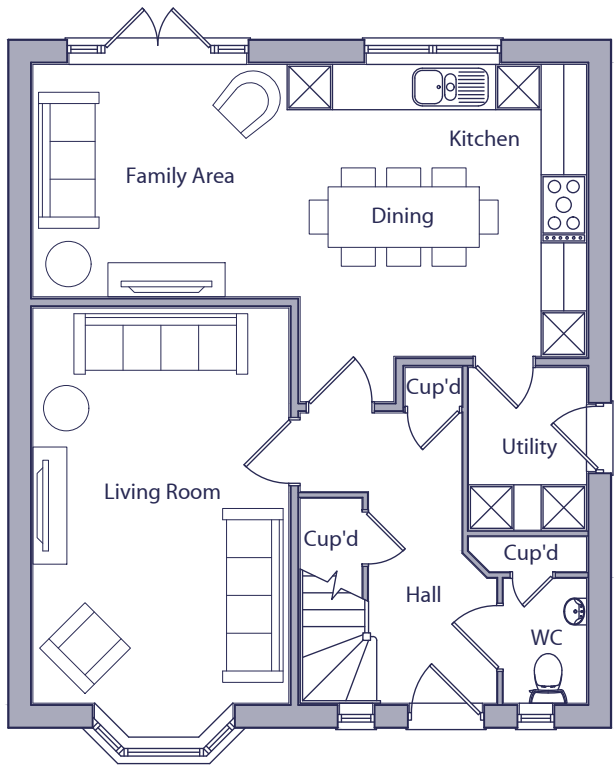


GROUND FLOOR PLAN

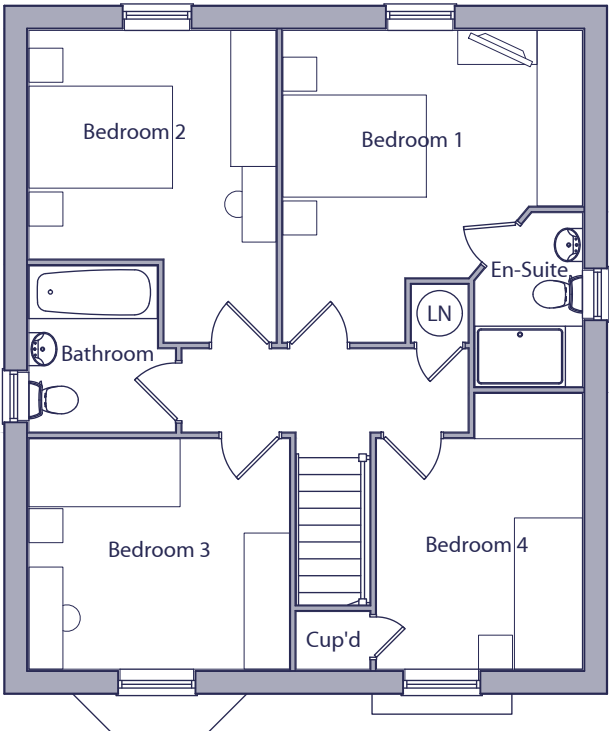

FIRST FLOOR PLAN

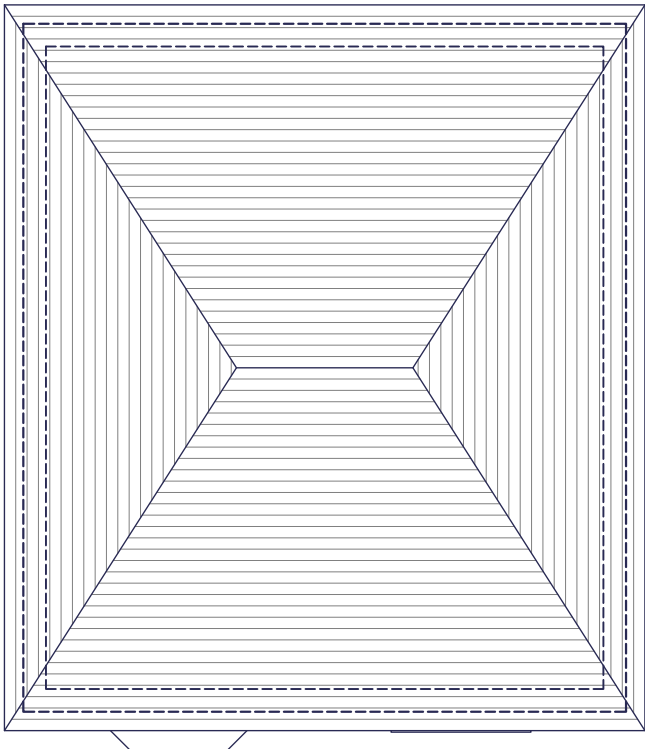

ROOF PLAN

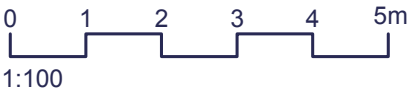

| SPACE STANDARDS | 4 BED / 6 PERSON HOUSE |          |
|-----------------|------------------------|----------|
|                 | REQUIRED               | ACTUAL   |
| FLOOR AREA      | 106.0m2                | 124.33m2 |
| STORAGE         | 3.0m2                  | 3.38m2   |
| BEDROOM 1       | 11.5m2                 | 13.29m2  |
| BEDROOM 2       | 11.5m2                 | 11.52m2  |
| BEDROOM 3       | 7.5m2                  | 10.51m2  |
| BEDROOM 4       | 7.5m2                  | 9.16m2   |

A 27.07.20 Plot handings added.  
Rev. Date Description

MCN DGP  
Drawn Checked



Project  
Land at Water Lane,  
Angmering, West Sussex.  
Drawing Title  
Type 442  
Floor & Roof Plans - Style 1

Scale  
1:100 @ A3

Drawn  
MCN

Checked  
DGP

Date  
June 2020

File  
Type 442

Drg.No.  
PLN-1-2223

Rev.  
A

Drawing Status  
PLANNING

aap  
architecture

AAP Architecture Ltd  
Unit A, Monument Business Centre, Monument Way East, Woking, Surrey GU21 5LG  
T 01483 727345 E projects@aap-arc.co.uk W aap-arc.co.uk

Under the Intellectual Property Act 2014, this drawing is the copyright of AAP Architecture Ltd.